


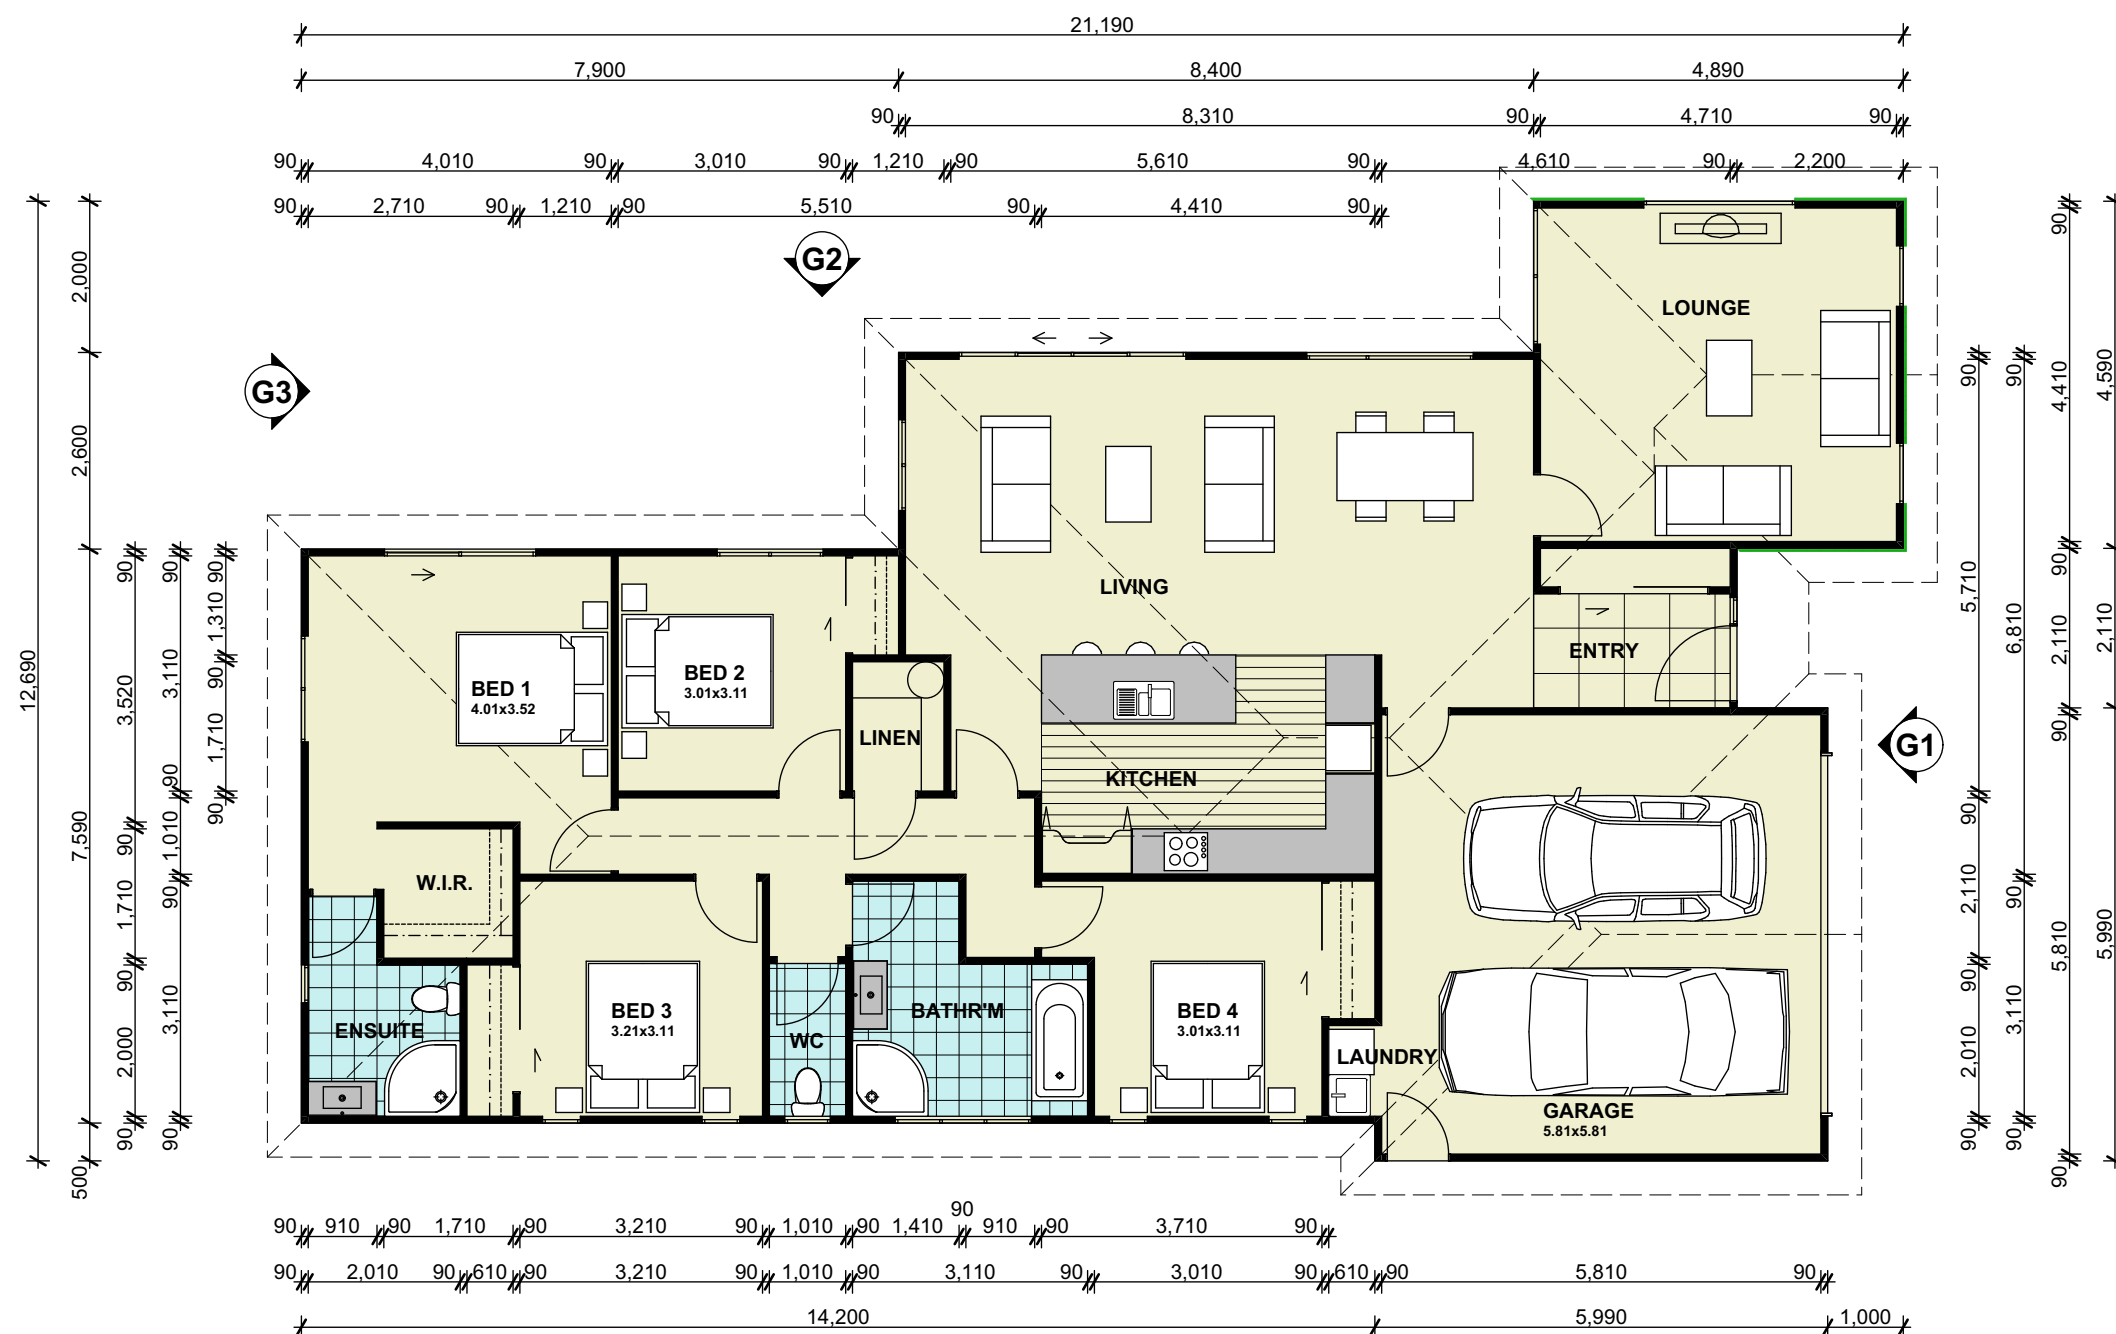

Proposed Plan - 198m²
SCALE 1:100



Proposed Plan - 198m²
SCALE 1:100




New Zealand
Certified
Builders
Association



NOTE: EXTERIOR DOORS TO LOUNGE CAN BE DELETED TO ALLOW FOR 15,000 WIDE SITE



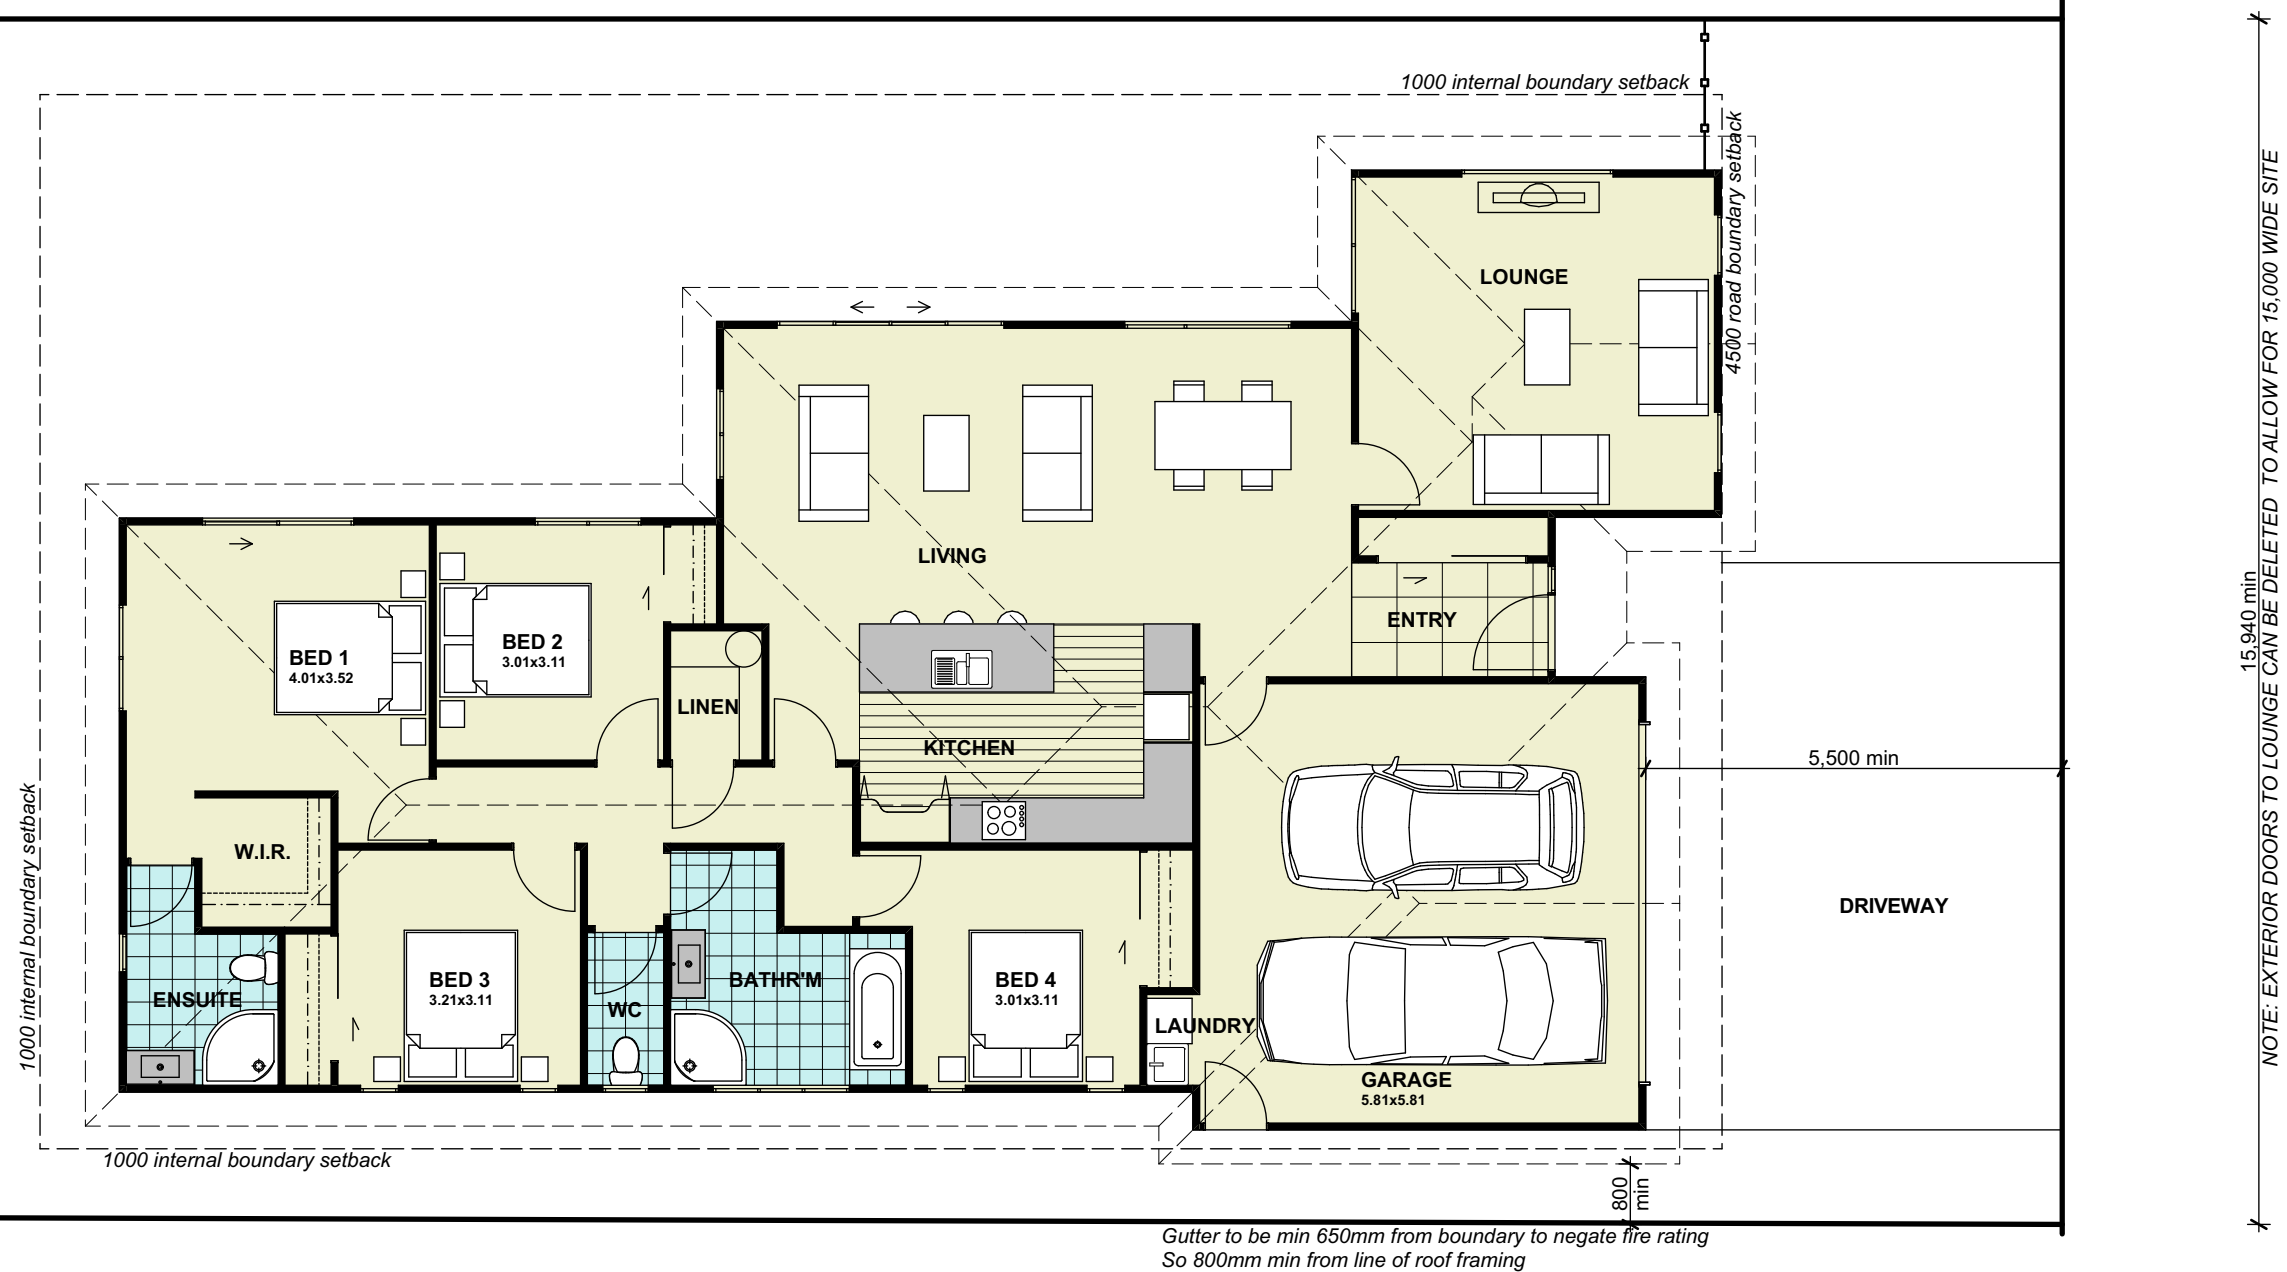


Proposed Plan - 198m²

SCALE 1:100

SECTION SIZE SHOWN: 490.01 m²
PERMITTED SITE COVERAGE: 40%
MINIMUM SECTION SIZE: 490m²

NOTE: ALLOW TO CHECK
RECESSION PLANES

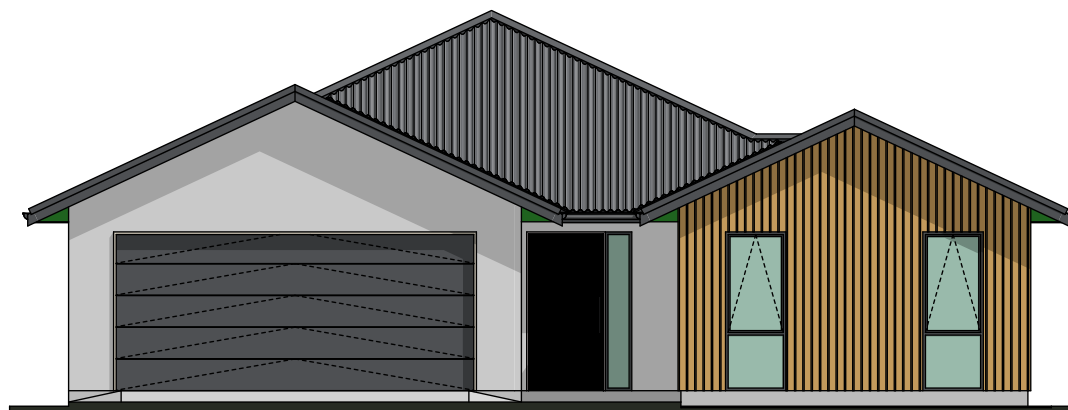

G1 Elevation 1:100



G2 Elevation 1:100



G3 Elevation 1:100



G4 Elevation 1:100



