



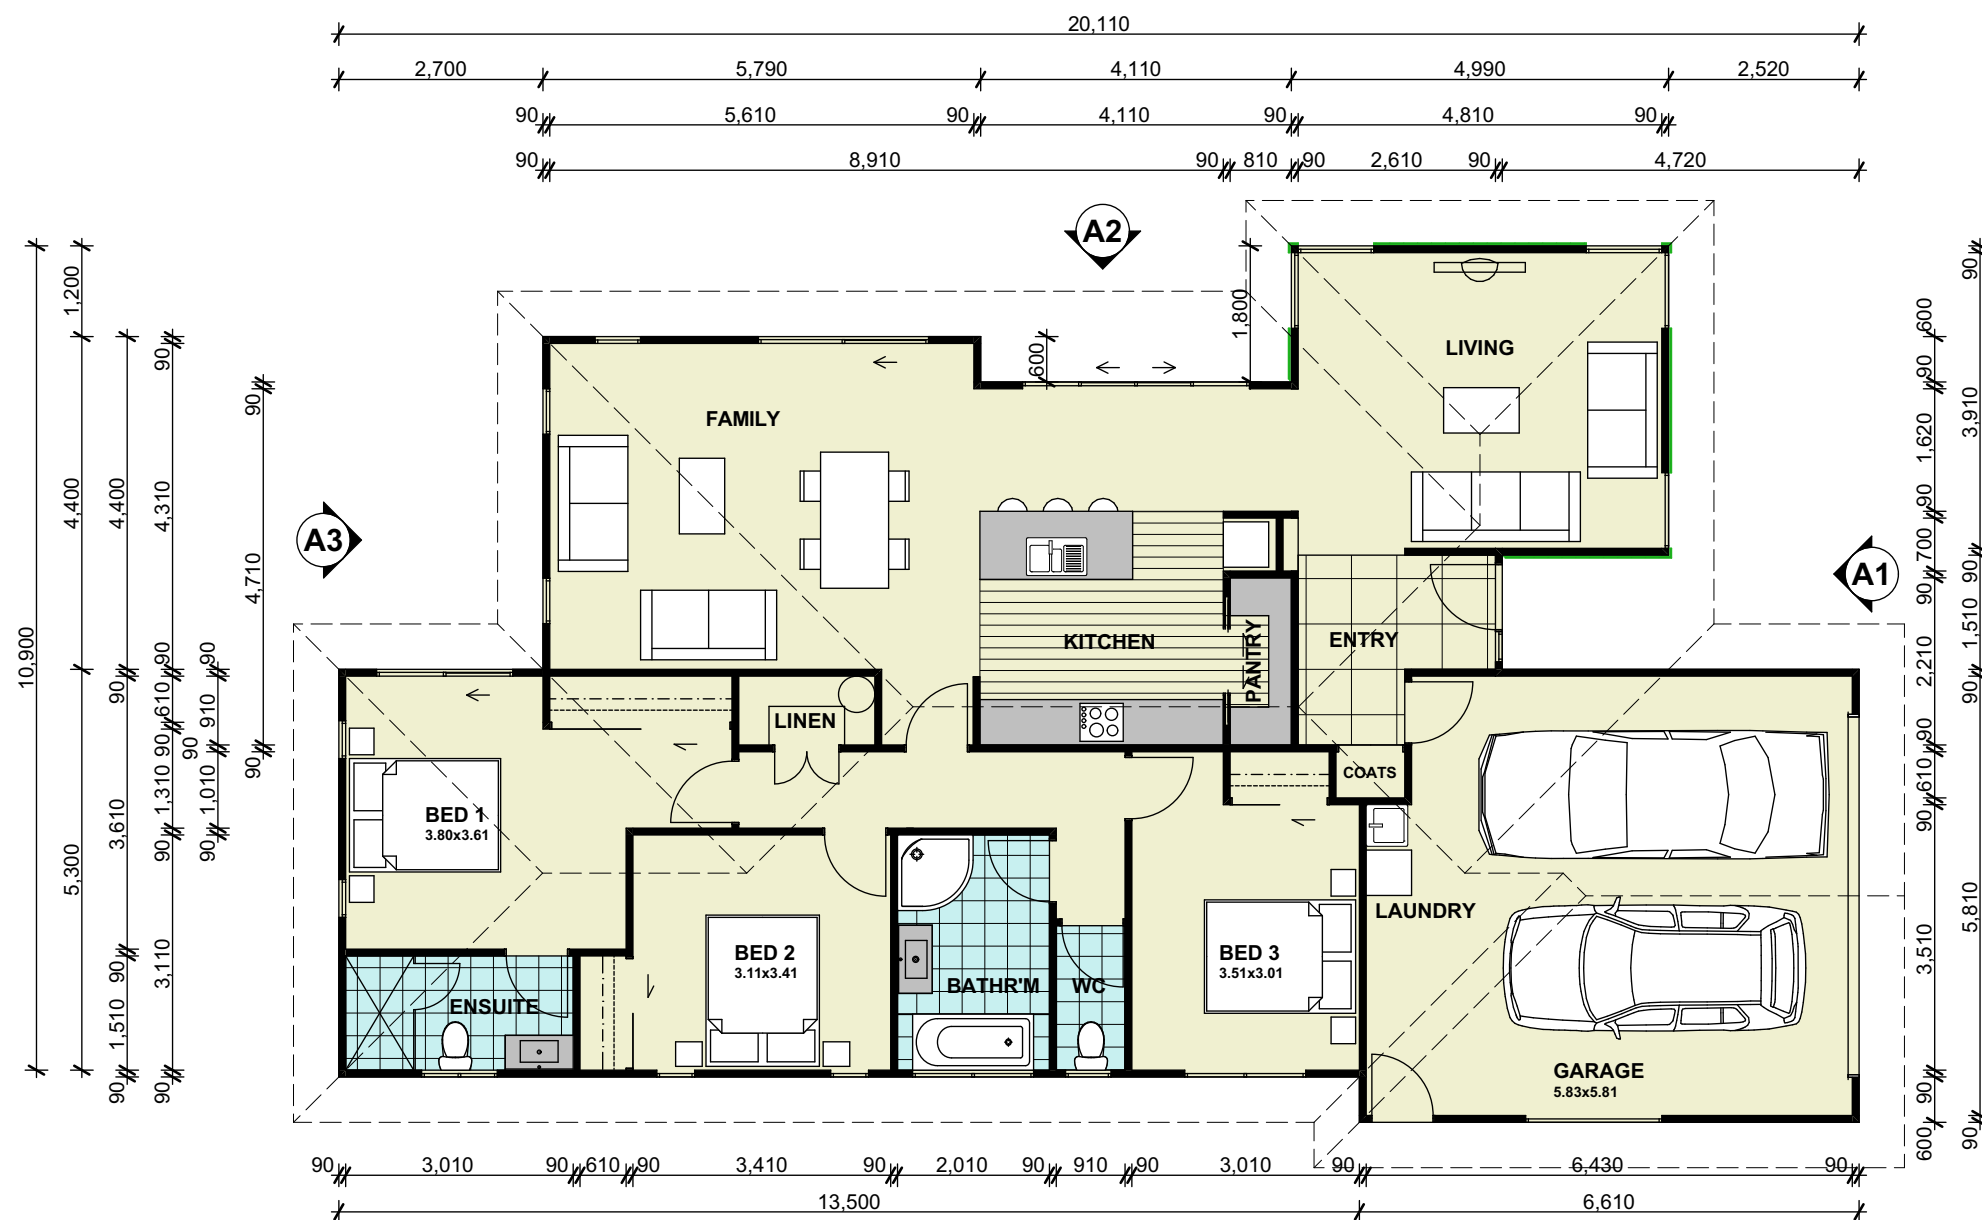


Proposed Plan - 178m²
SCALE 1:100



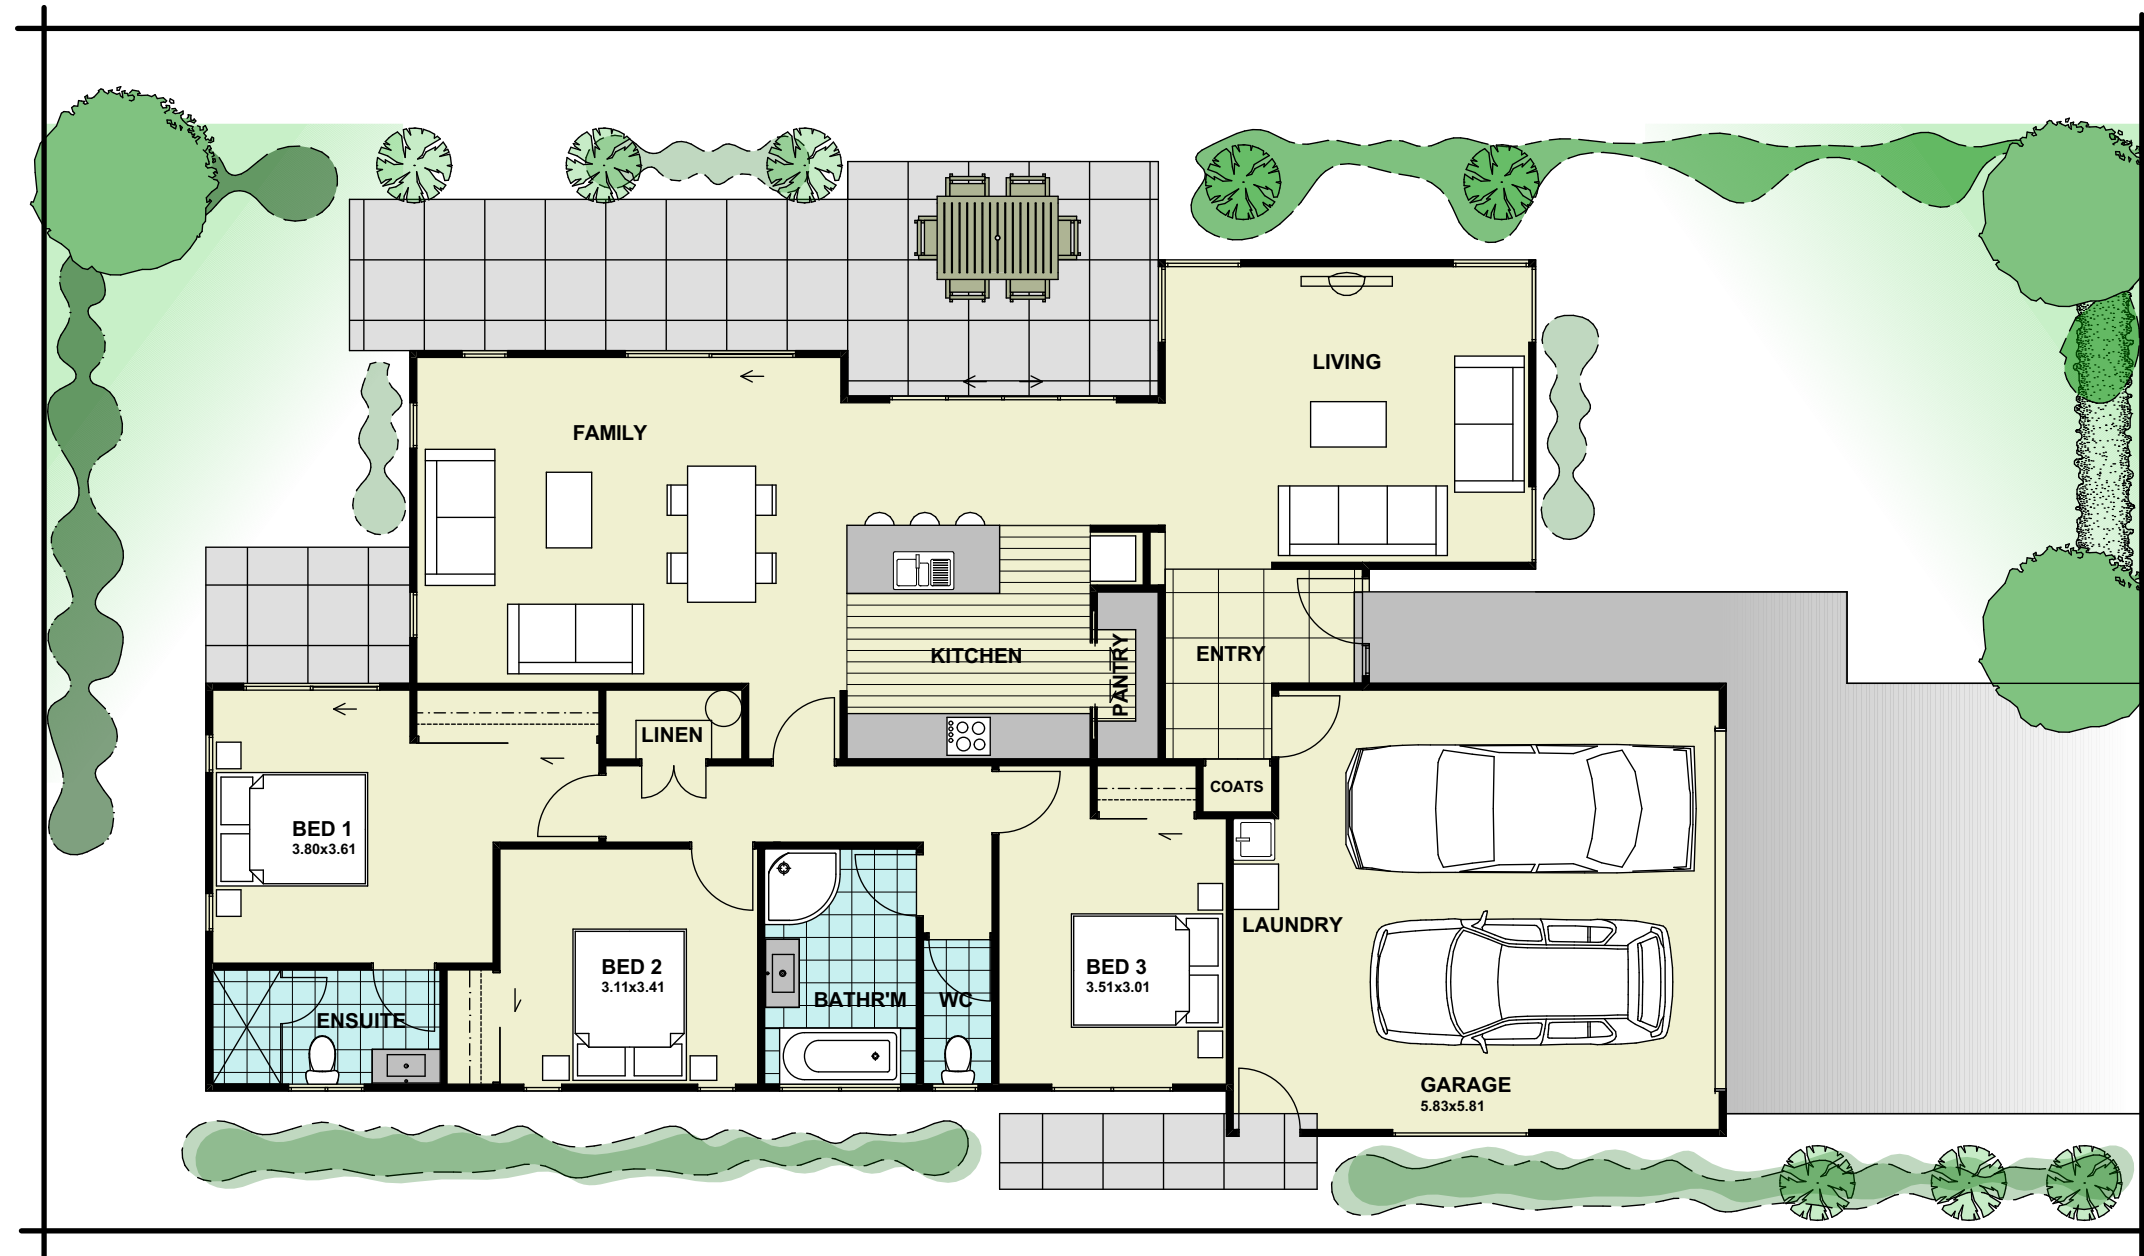


Proposed Plan - 178m²
SCALE 1:100

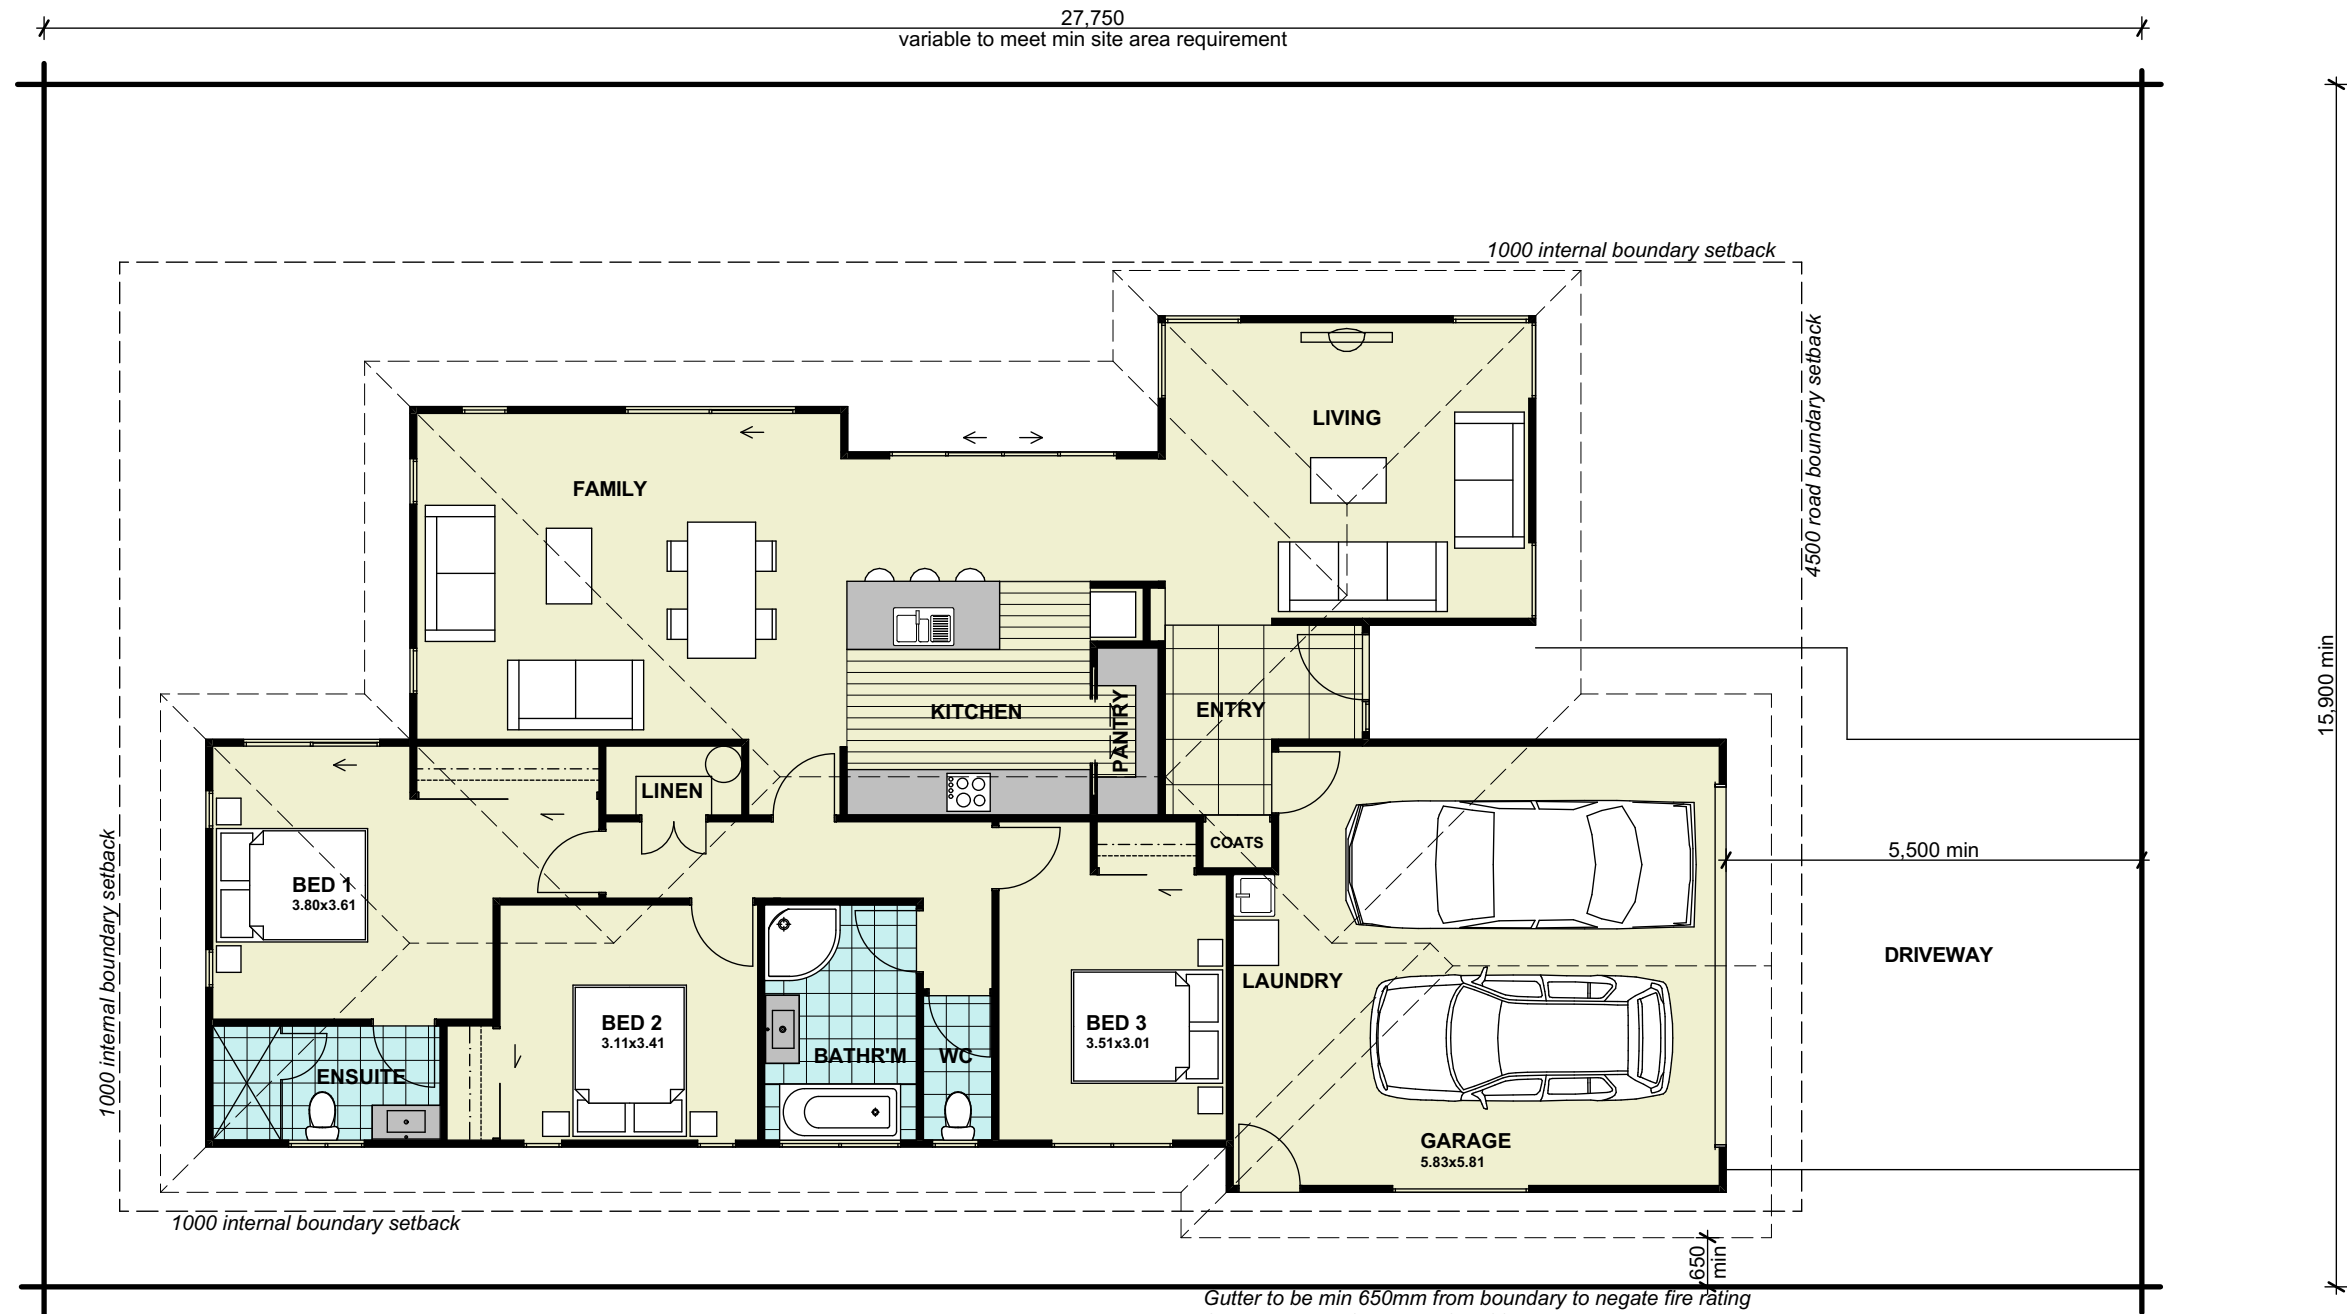





A1 Elevation 1:100

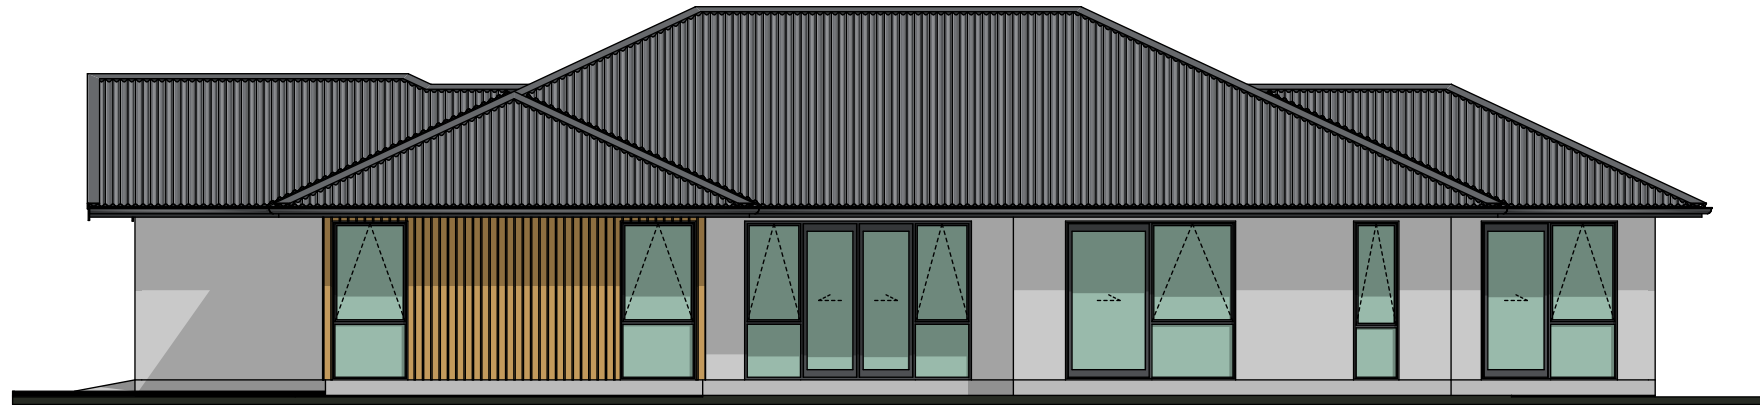

A2 Elevation 1:100

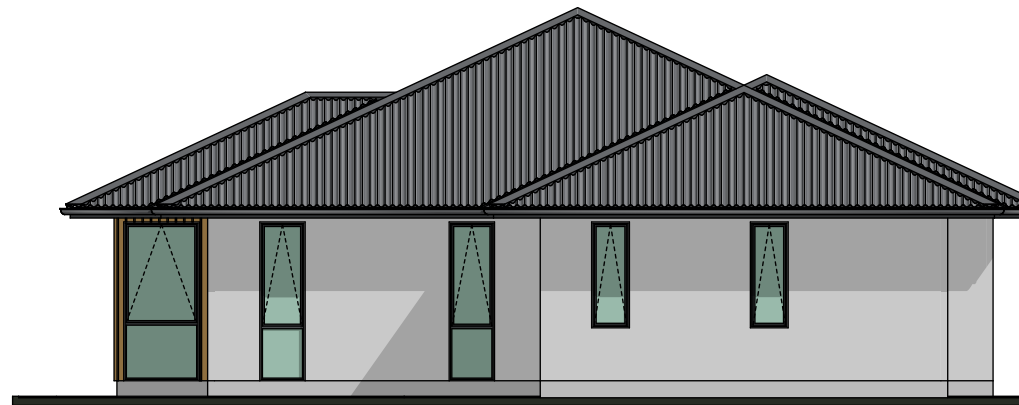

A3 Elevation 1:100

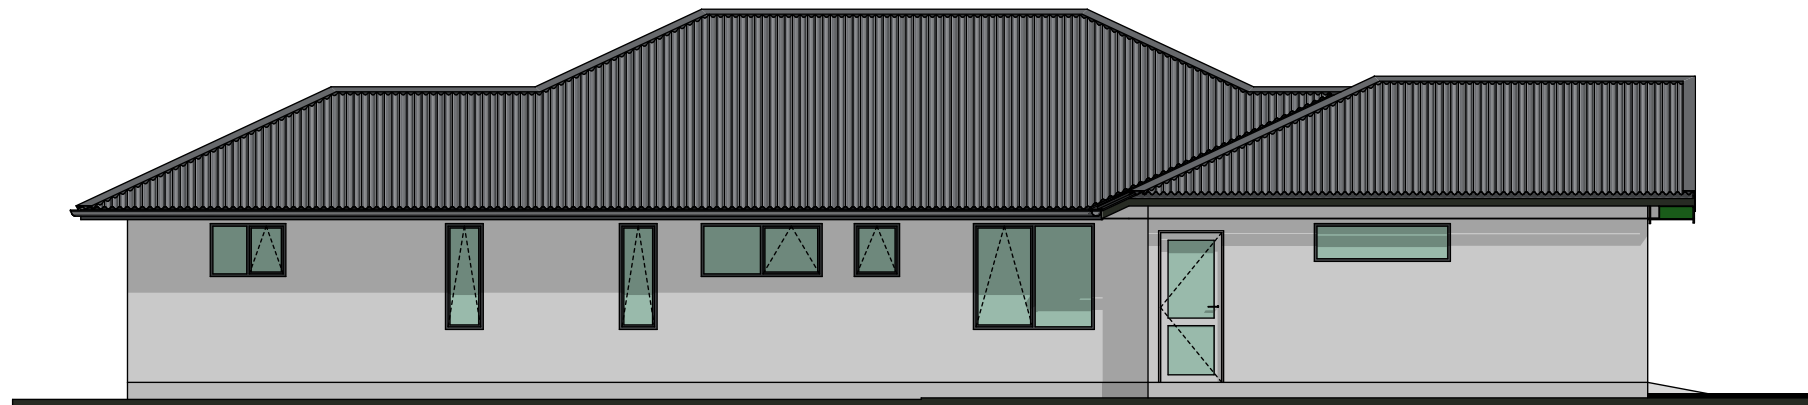

A4 Elevation 1:100

New Zealand
Certified
Builders
Association



