




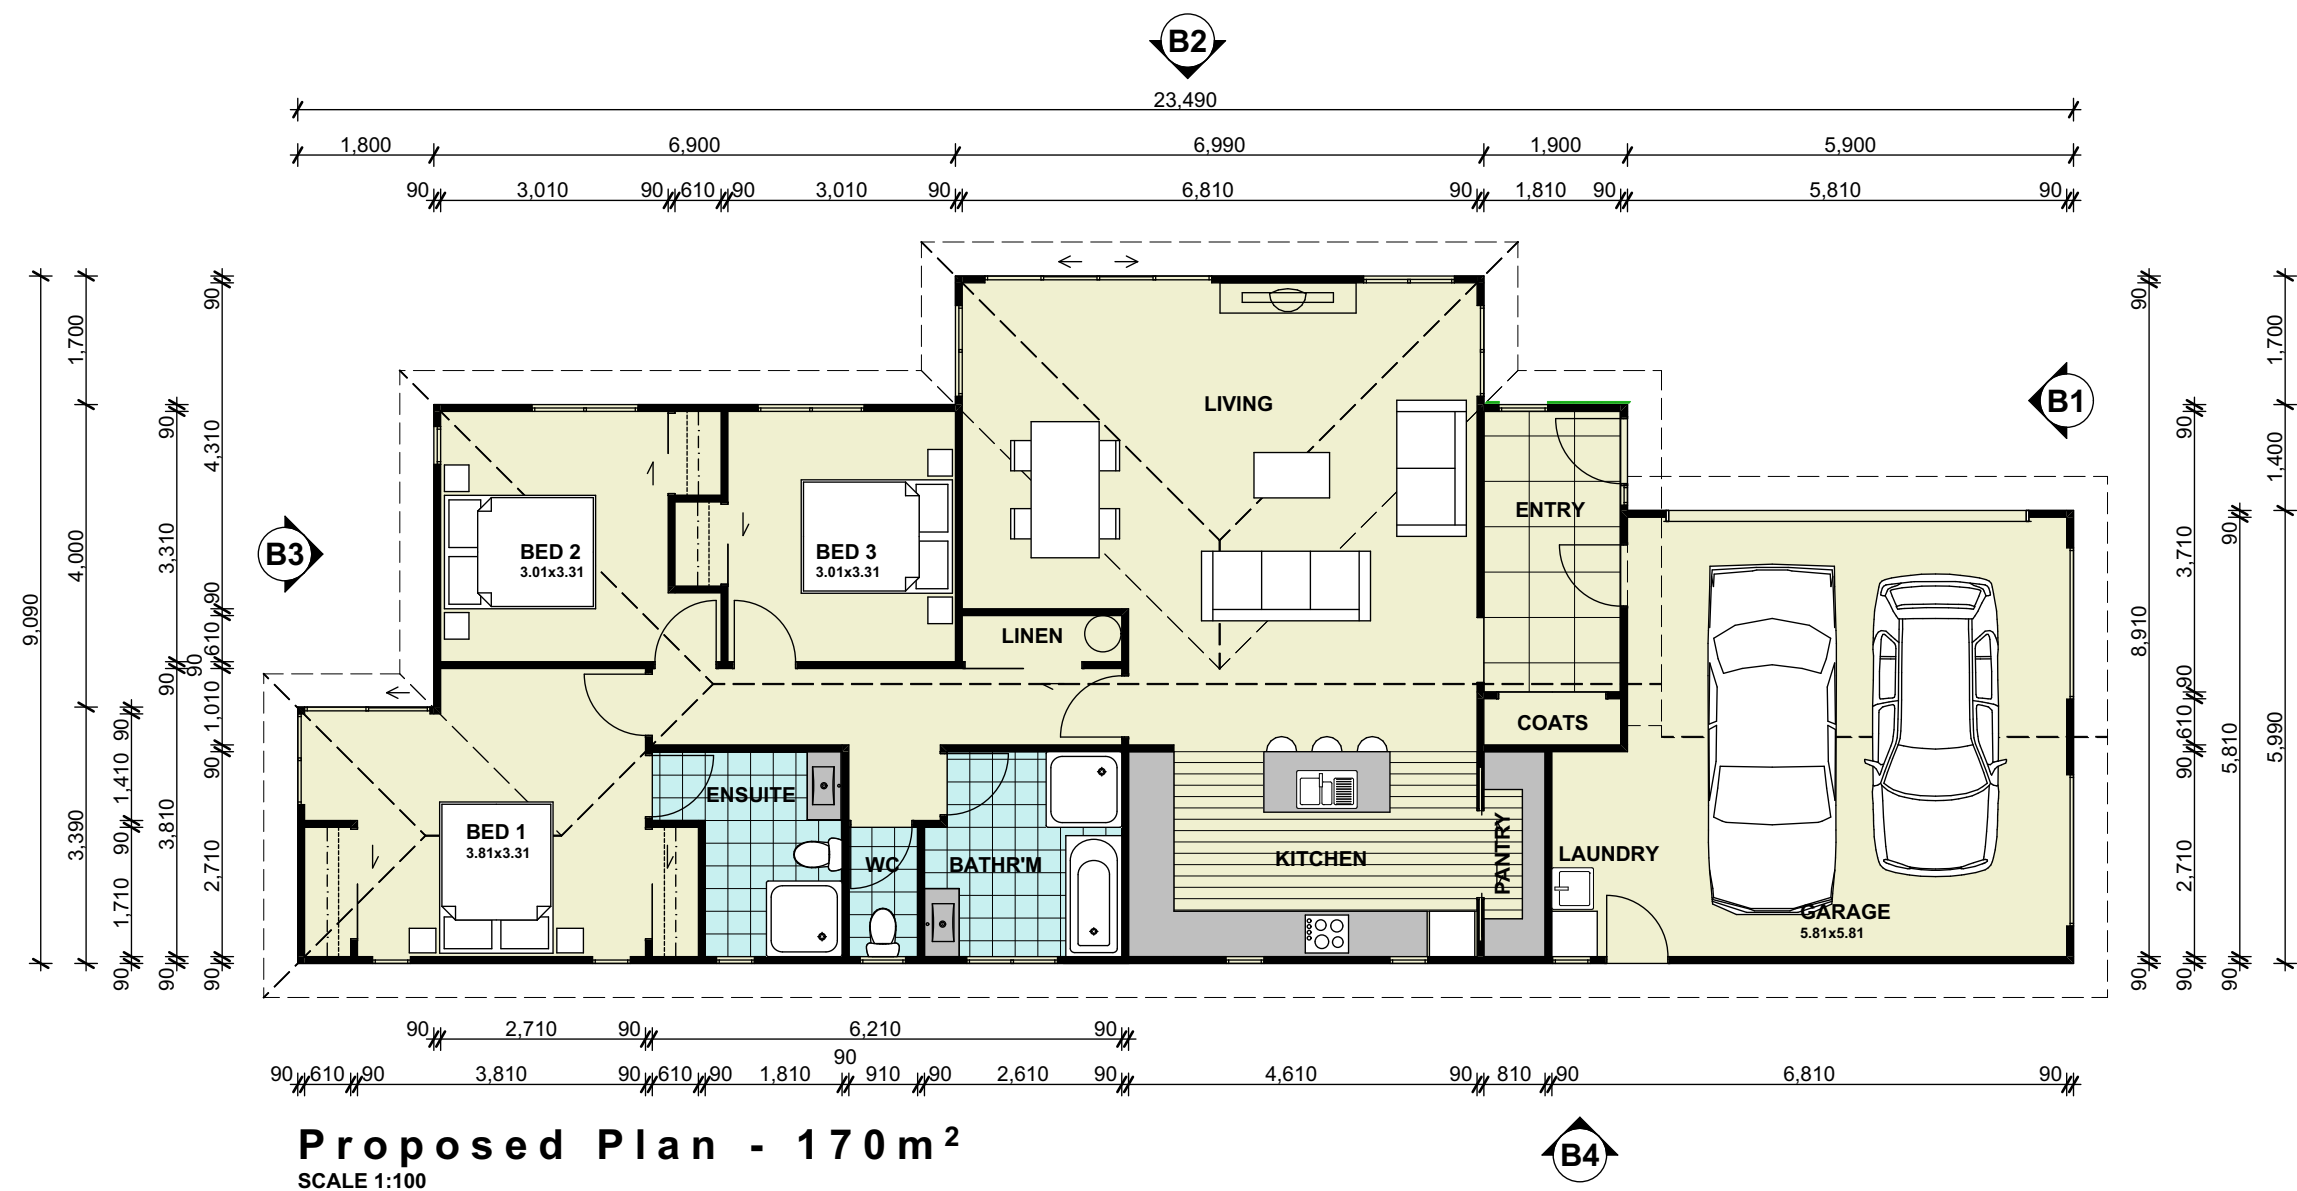

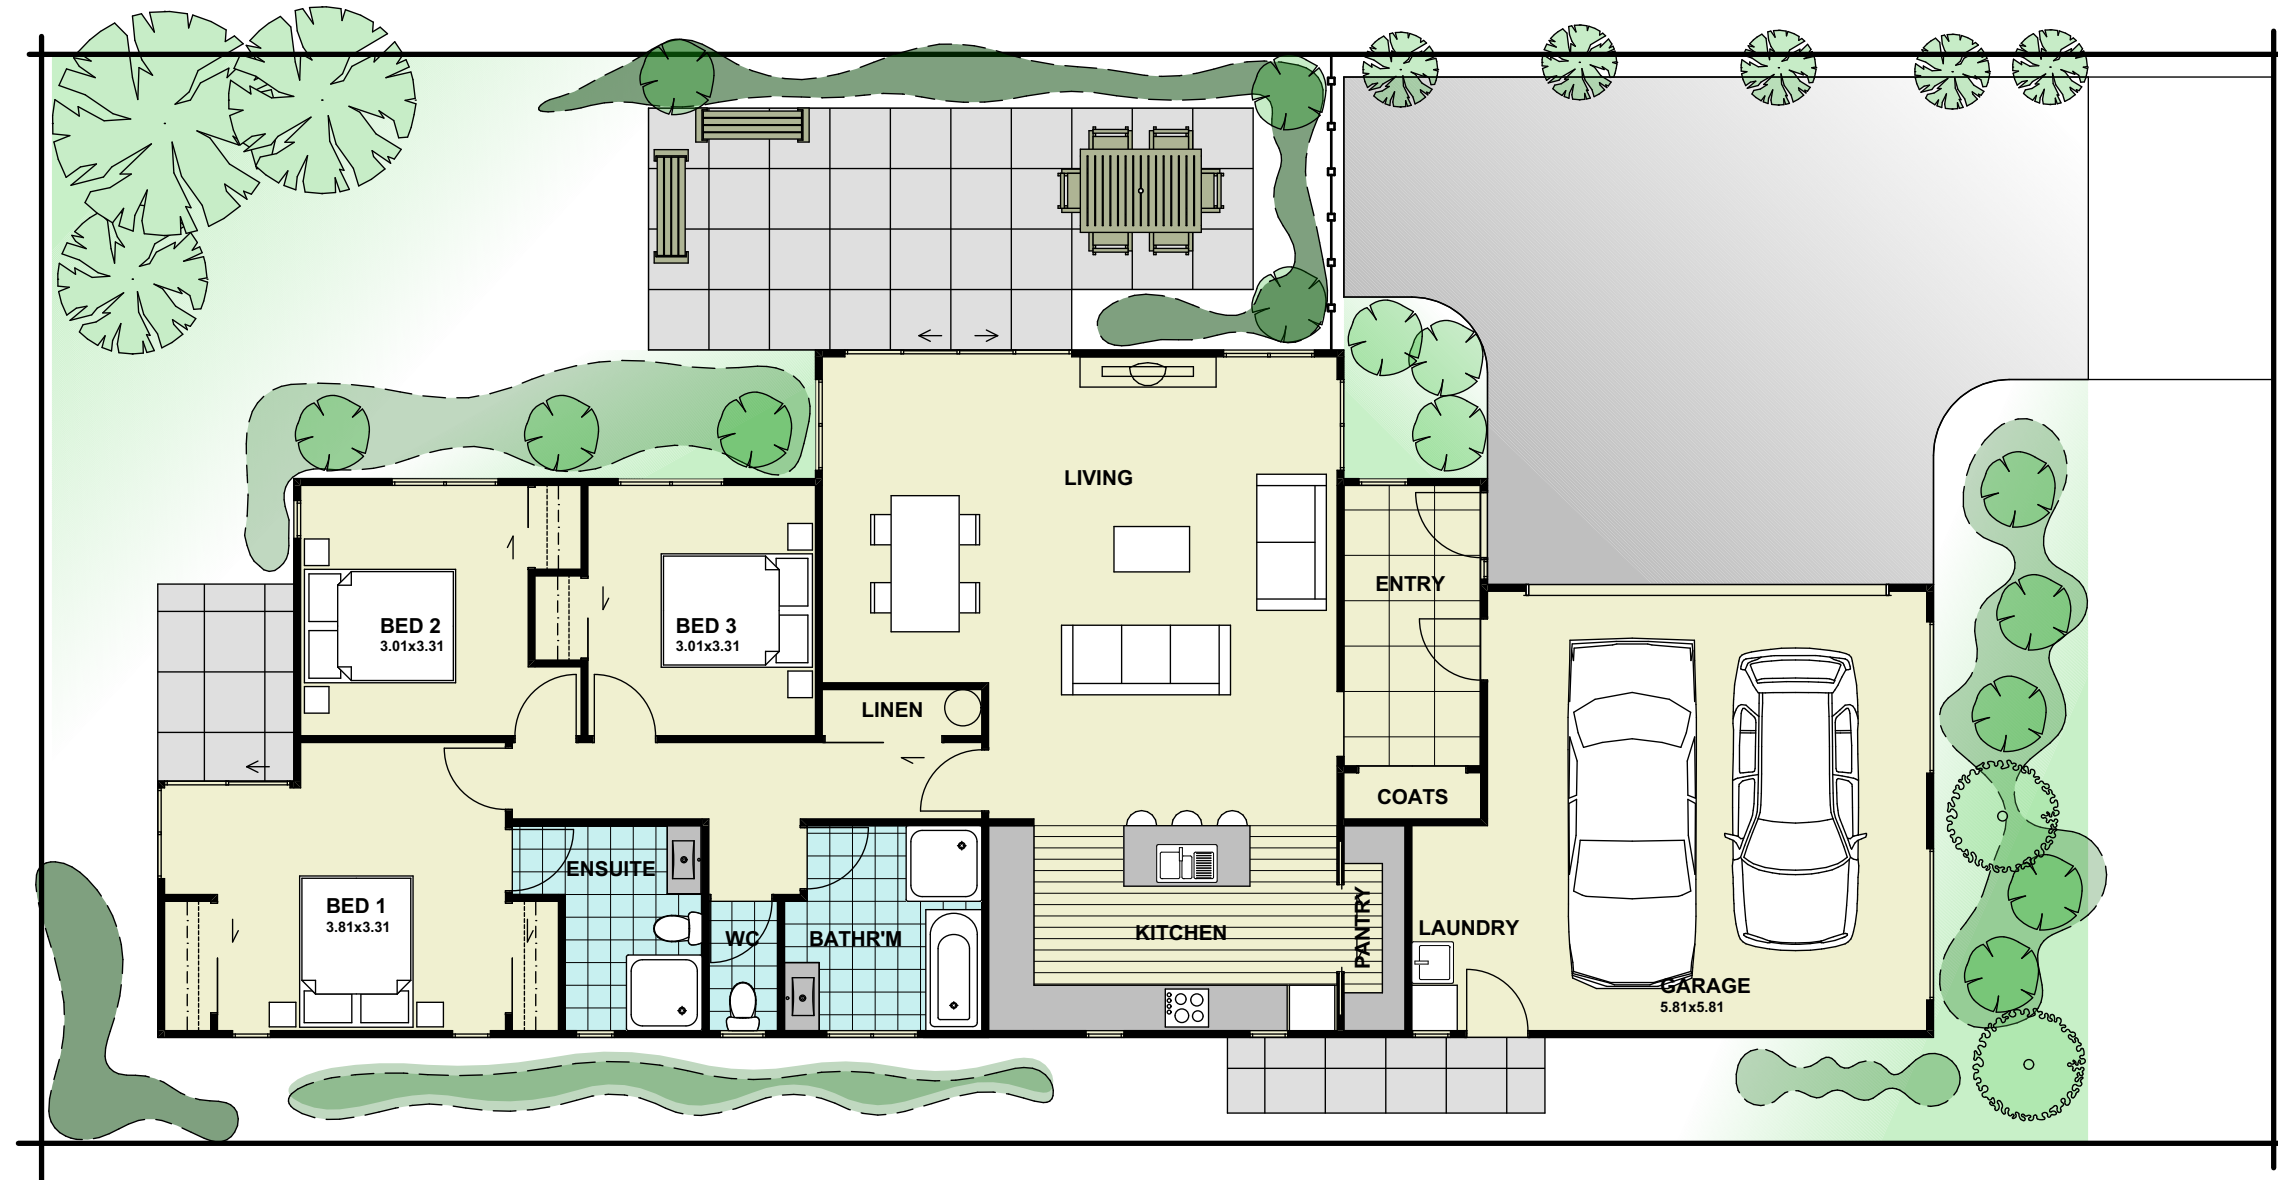

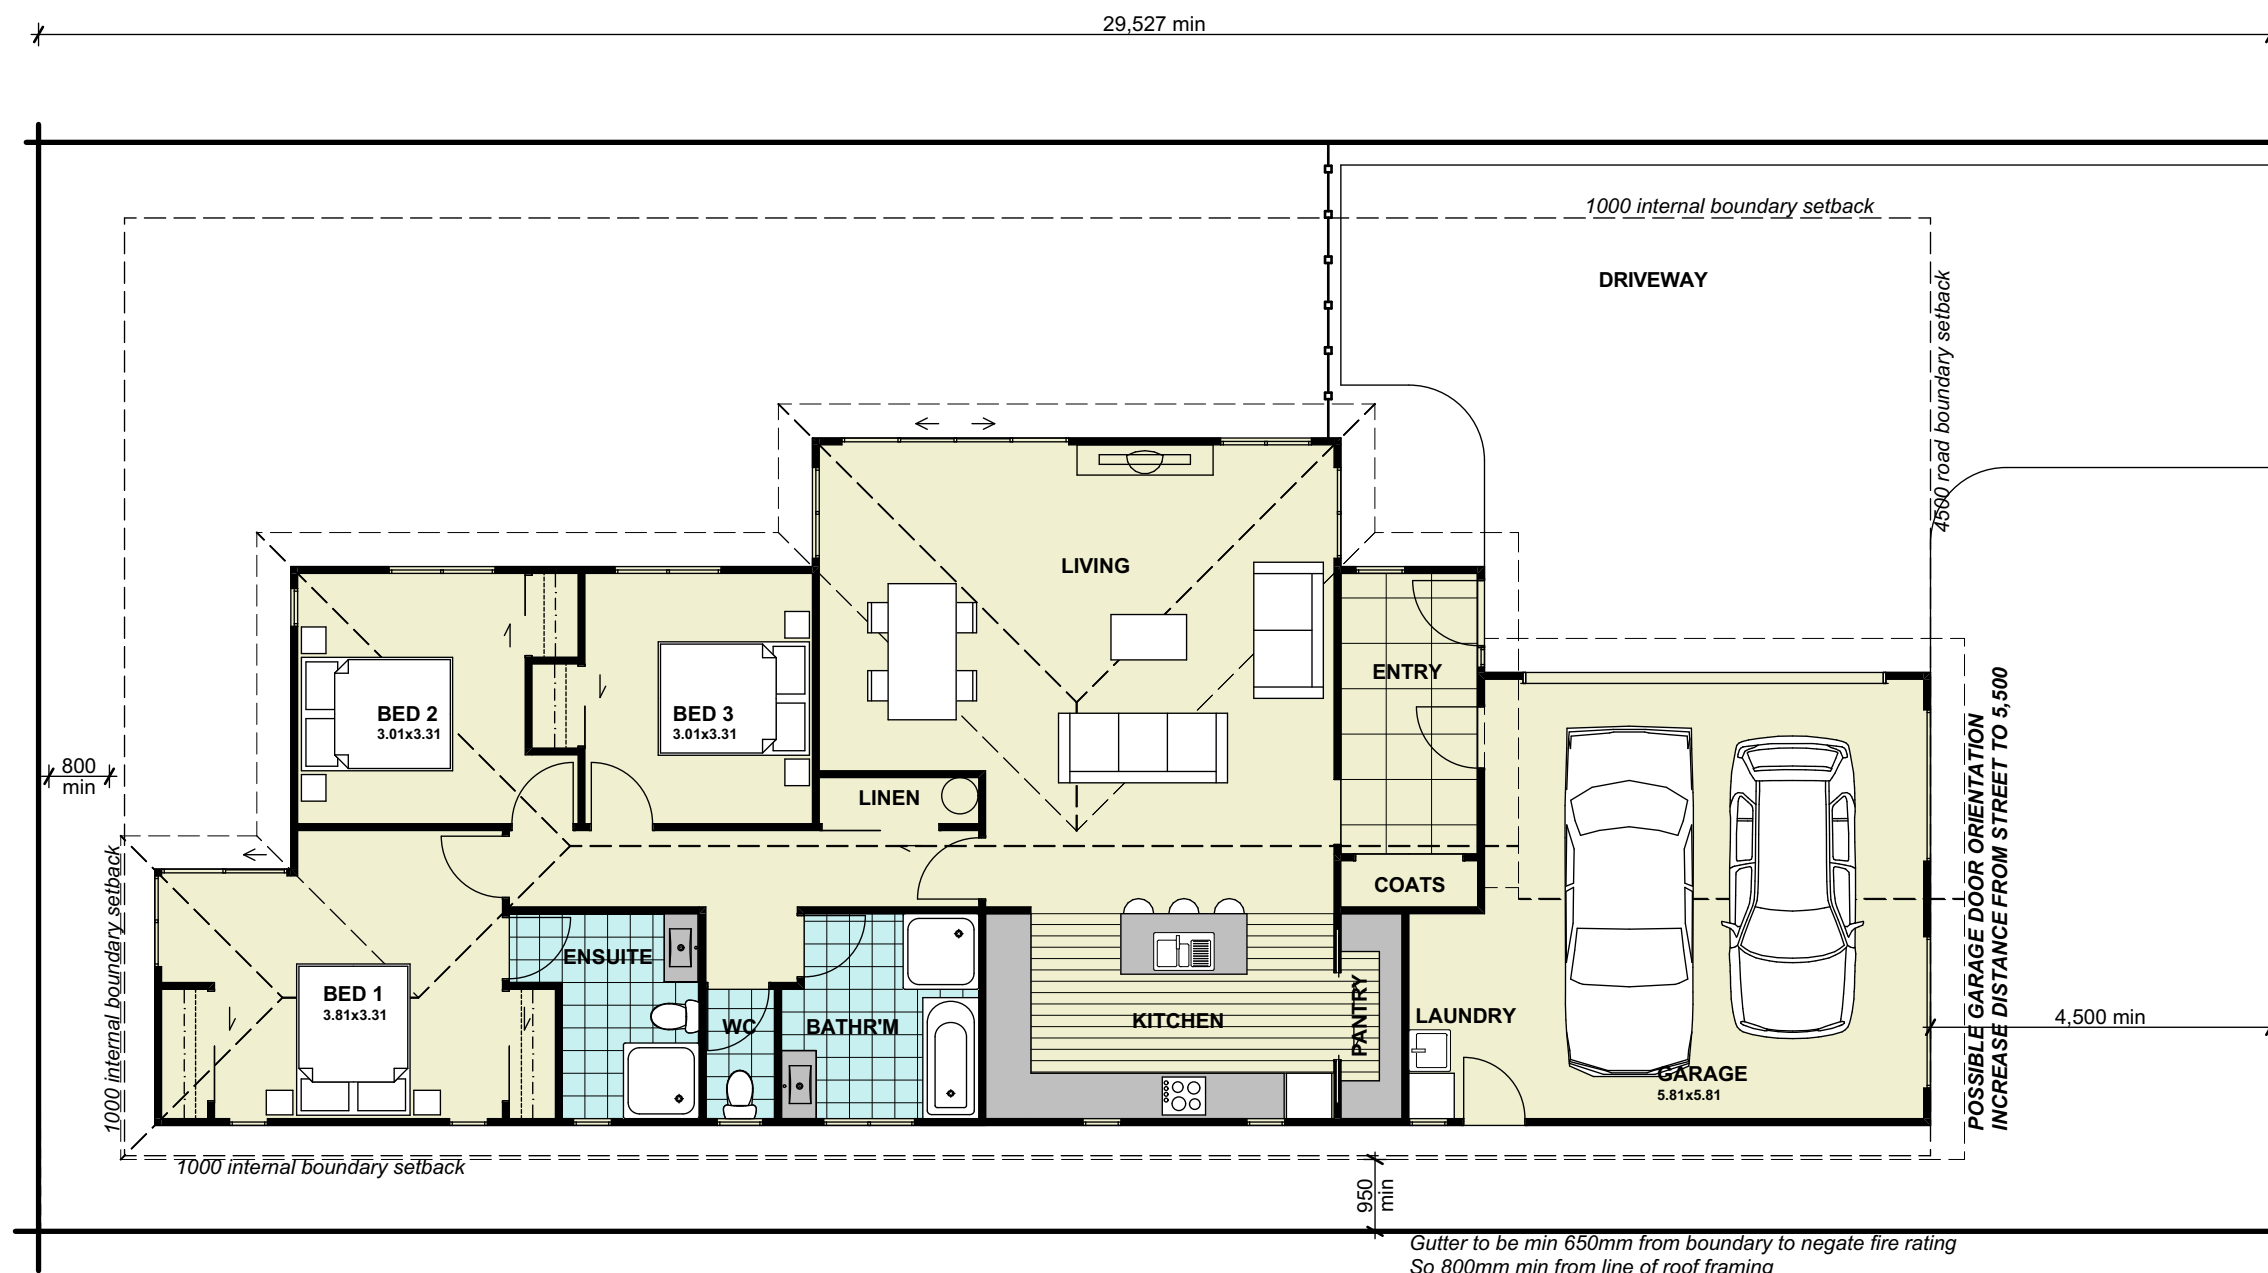


Proposed Plan - 170m²


SCALE 1:100

SECTION SIZE SHOWN: 425.00 m²
PERMITTED SITE COVERAGE: 40%
MINIMUM SECTION SIZE: 425m²

NOTE: ALLOW TO CHECK
RECESSION PLANES

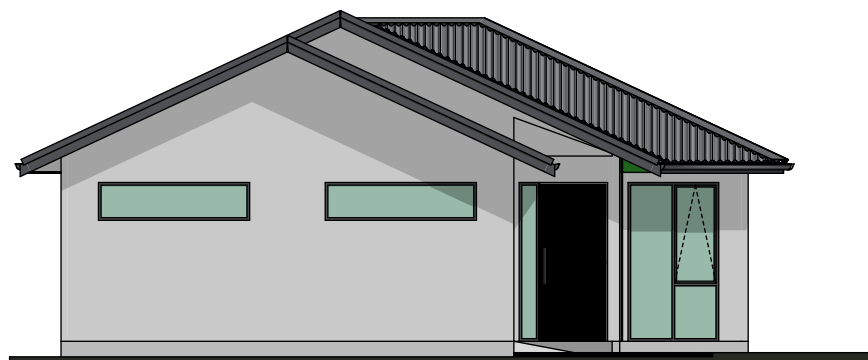


B1 Elevation 1:100

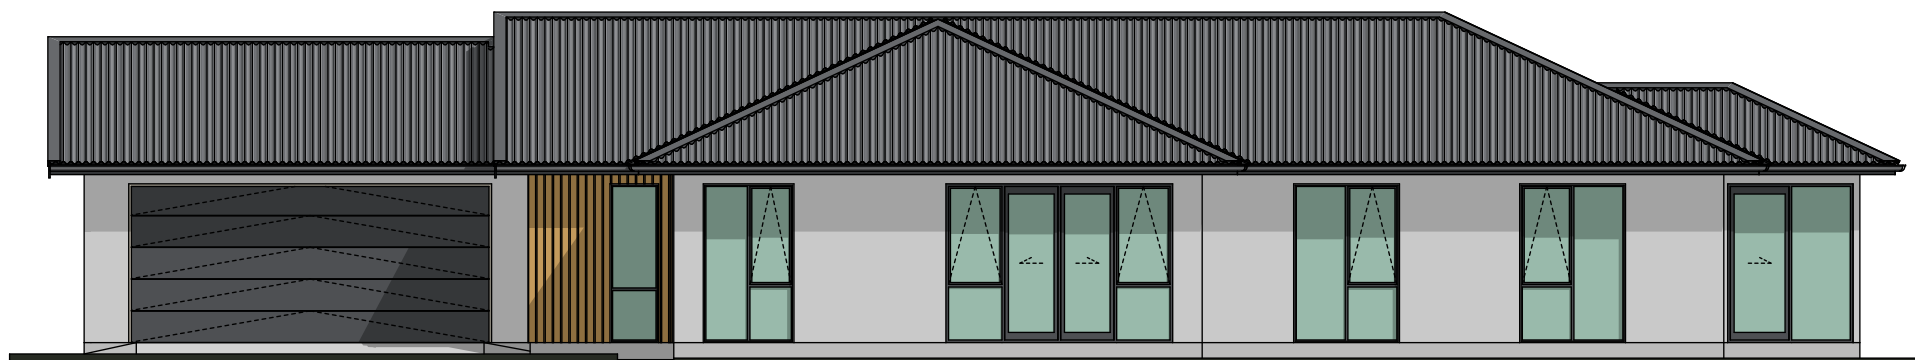

B2 Elevation 1:100



B3 Elevation 1:100

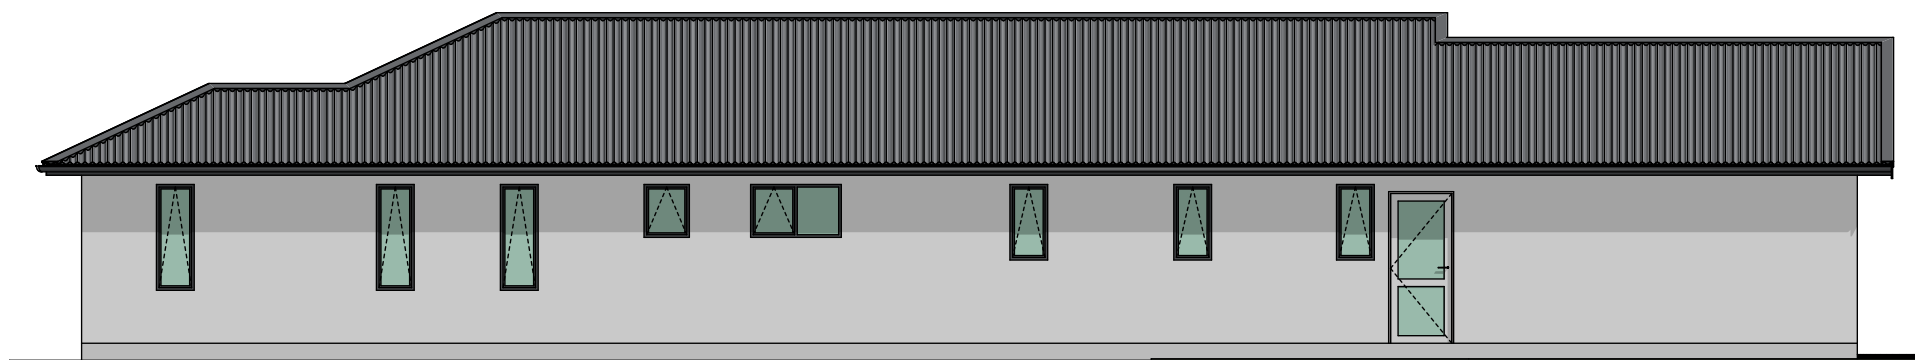

B4 Elevation 1:100



New Zealand
Certified
Builders
Association



