




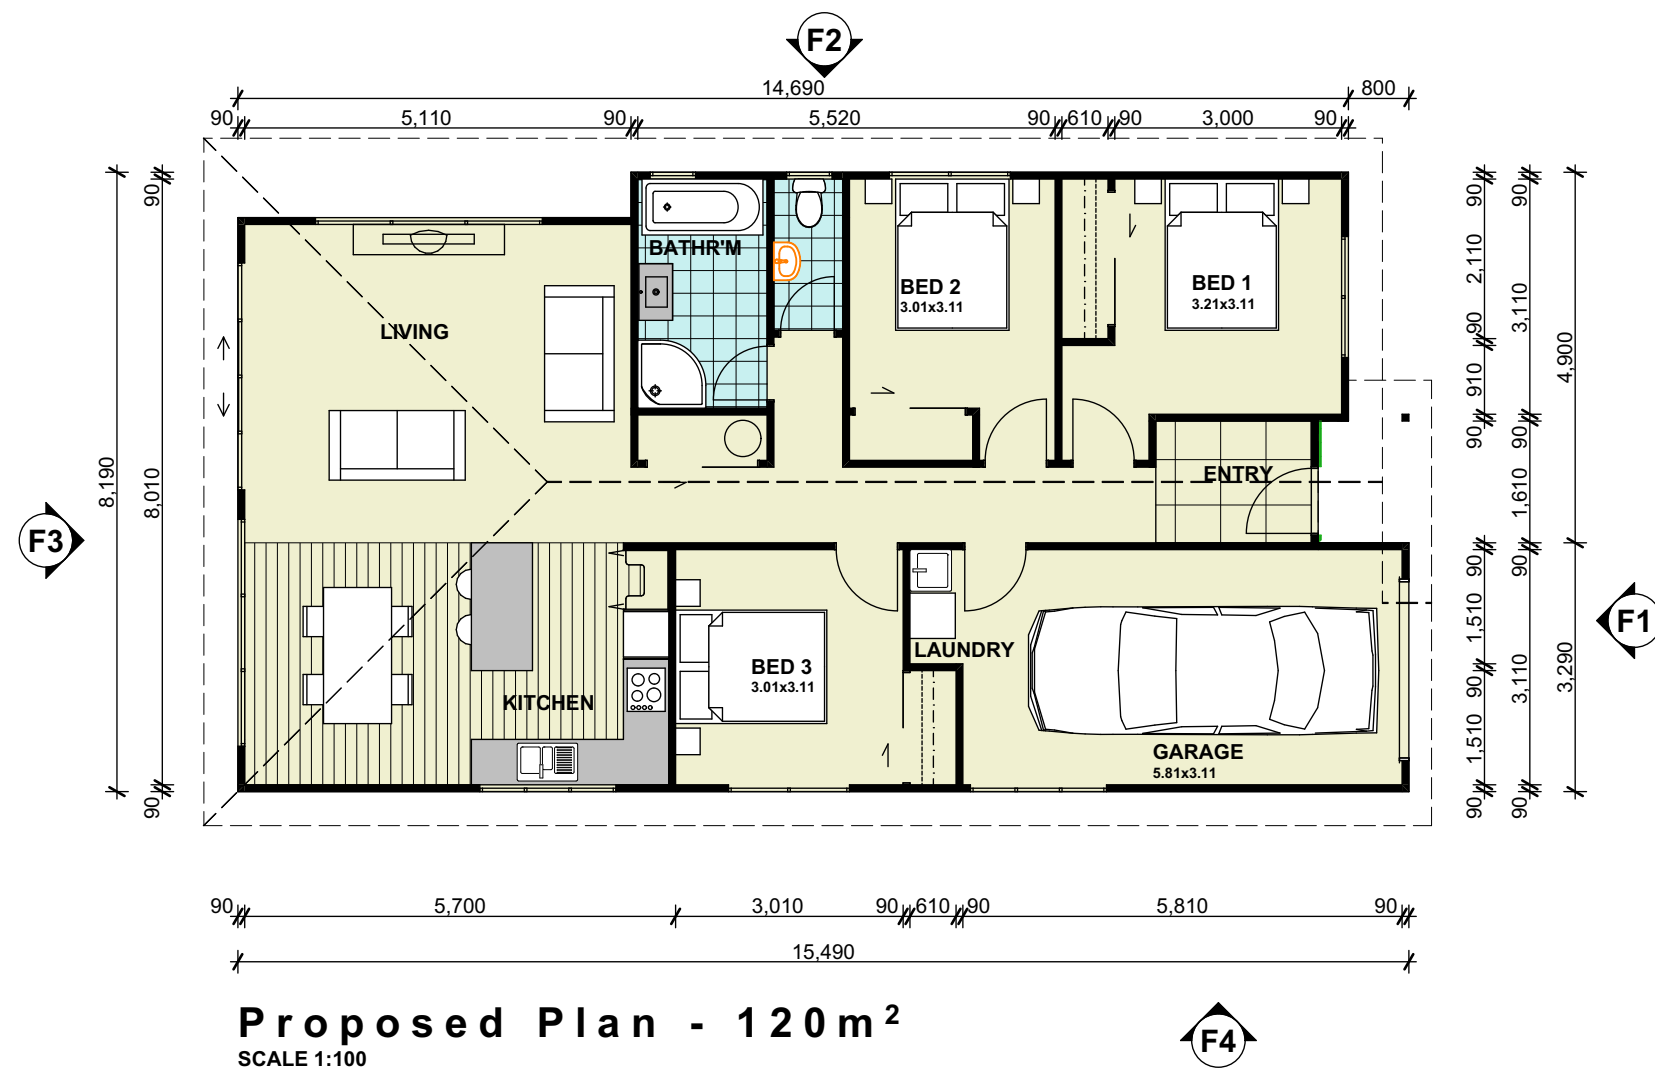

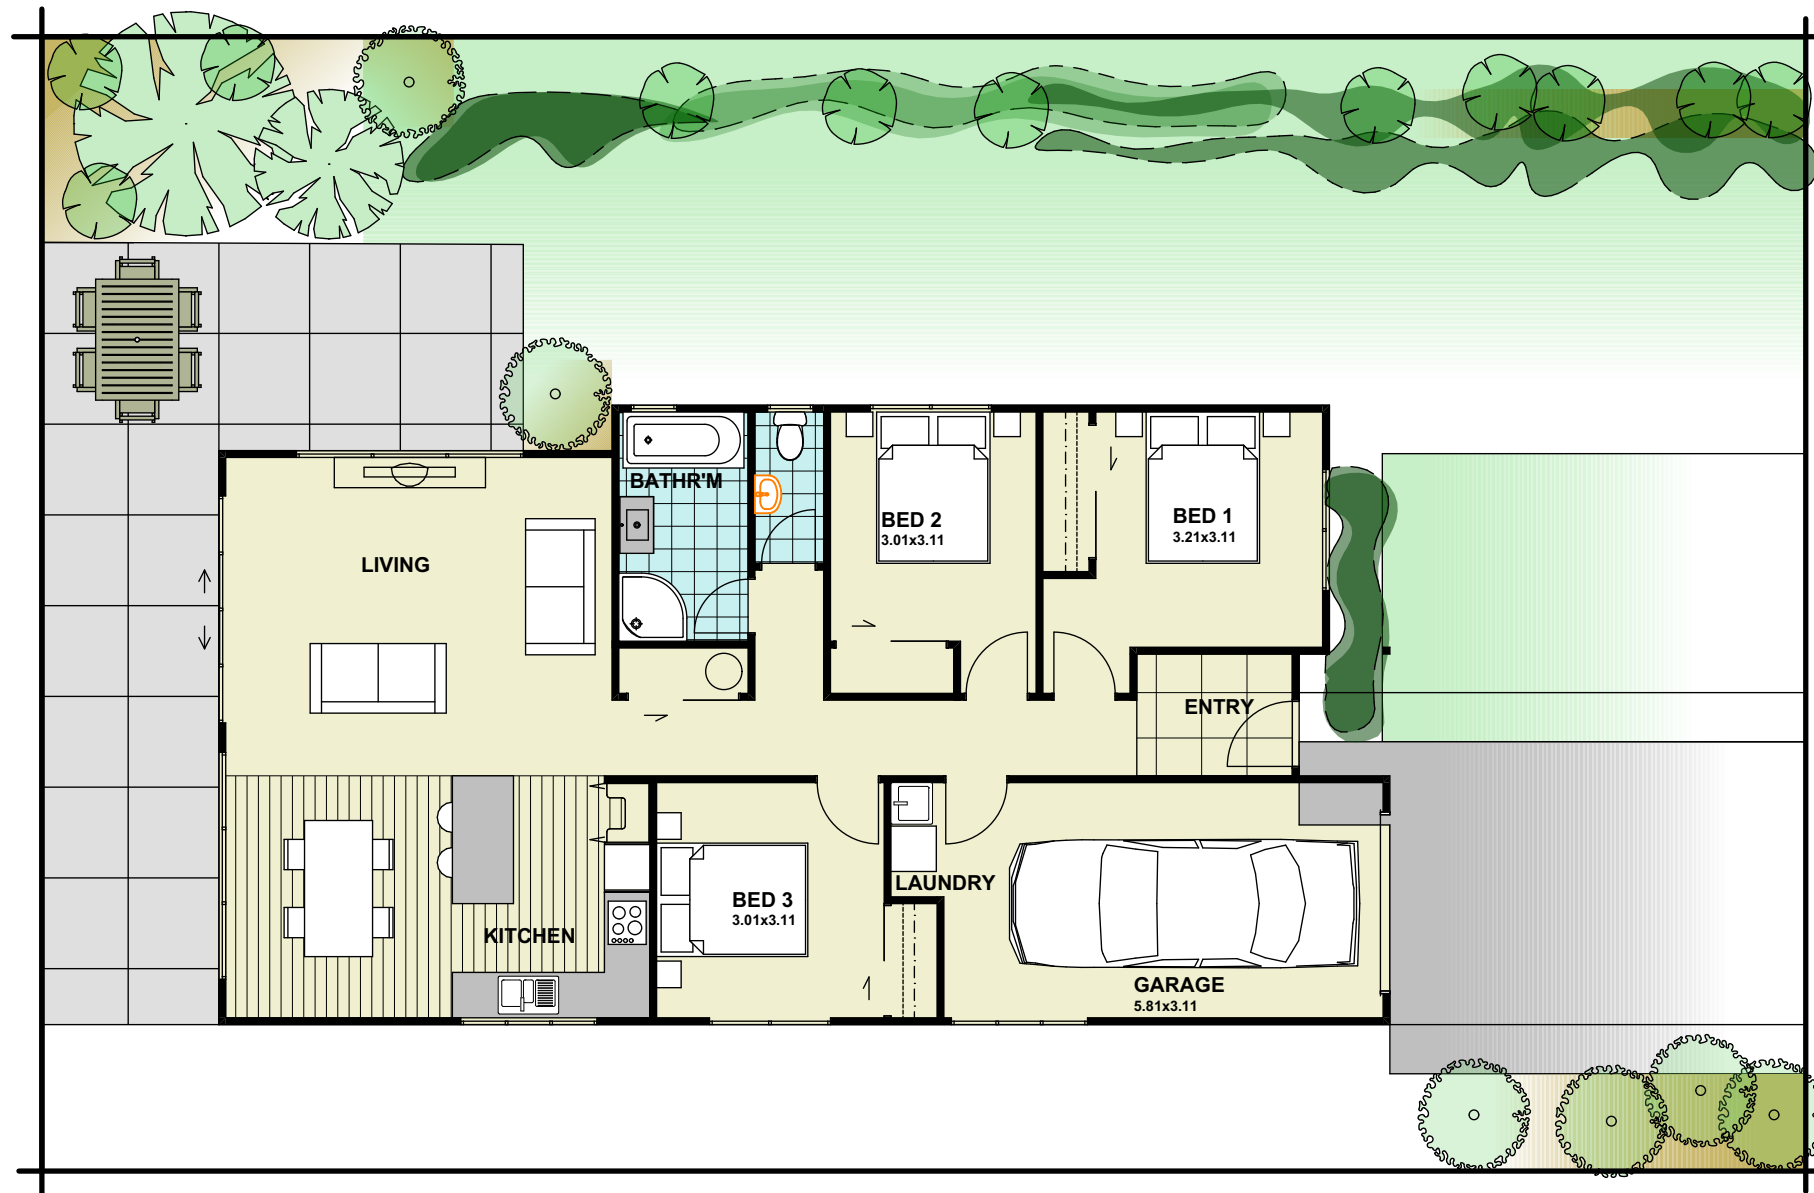

Proposed Plan - 120m²
SCALE 1:100

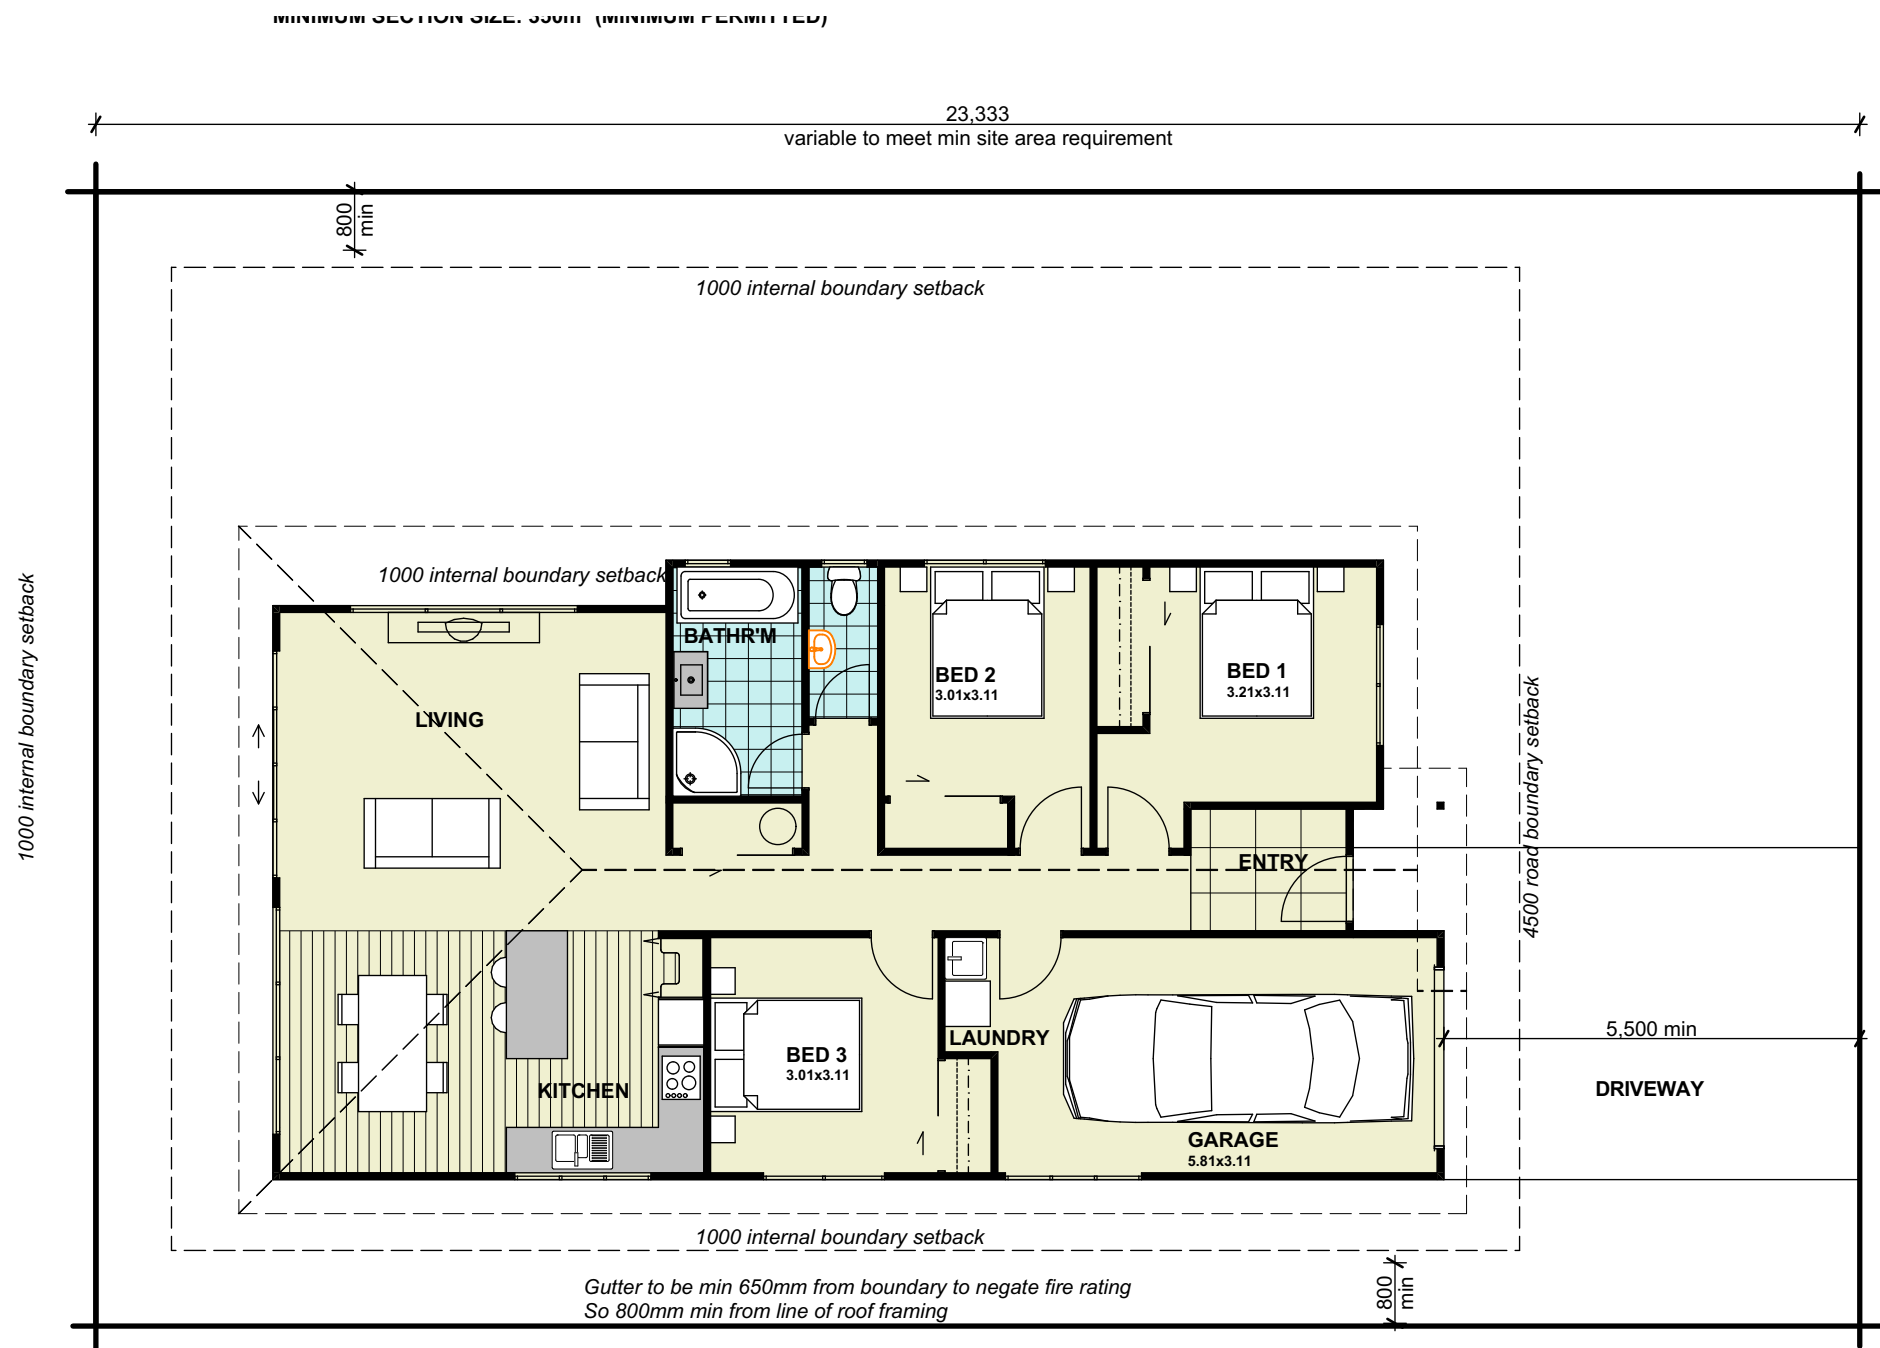


Proposed Plan - 120m²


SCALE 1:100

SECTION SIZE SHOWN: 350.00 m²
PERMITTED SITE COVERAGE: 40%
MINIMUM SECTION SIZE: 350m² (MINIMUM PERMITTED)

NOTE: ALLOW TO CHECK
RECESSION PLANES

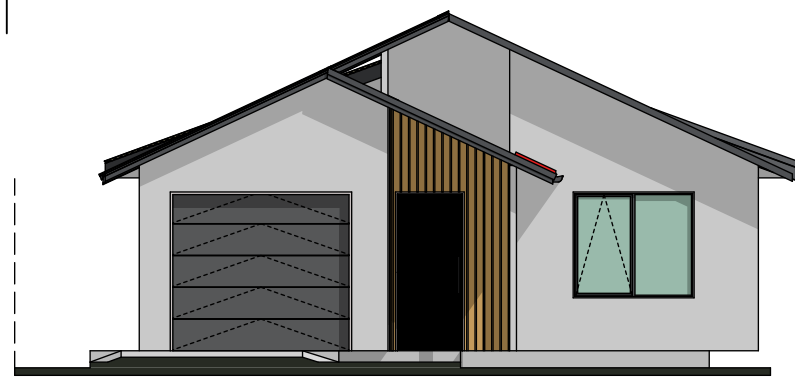


F1 Elevation 1:100

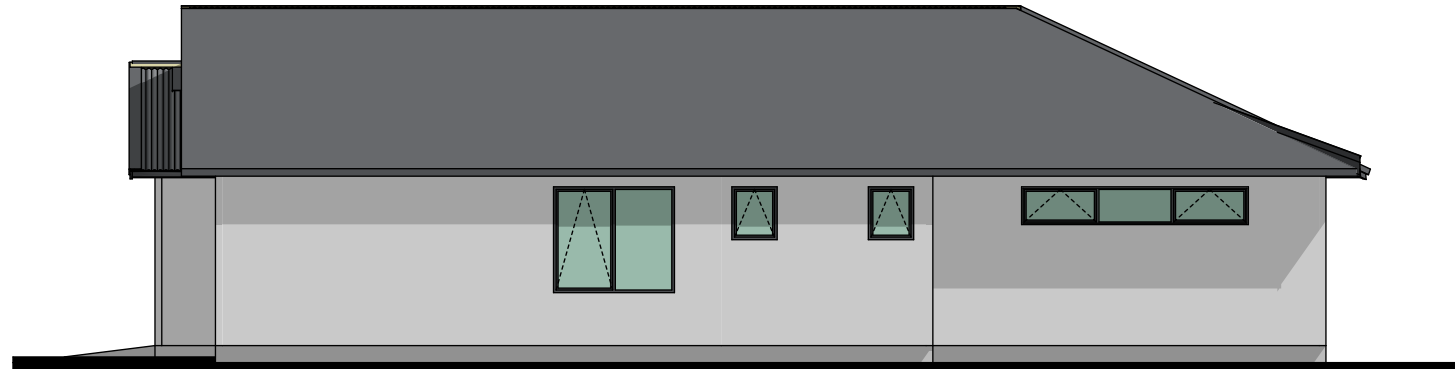

F2 Elevation 1:100



F3 Elevation 1:100

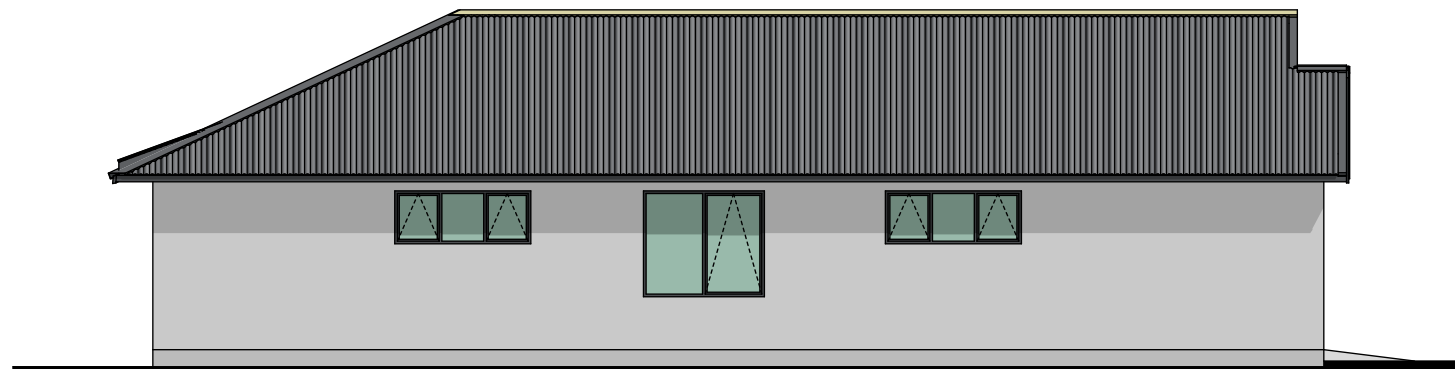

F4 Elevation 1:100

New Zealand
Certified
Builders
Association



