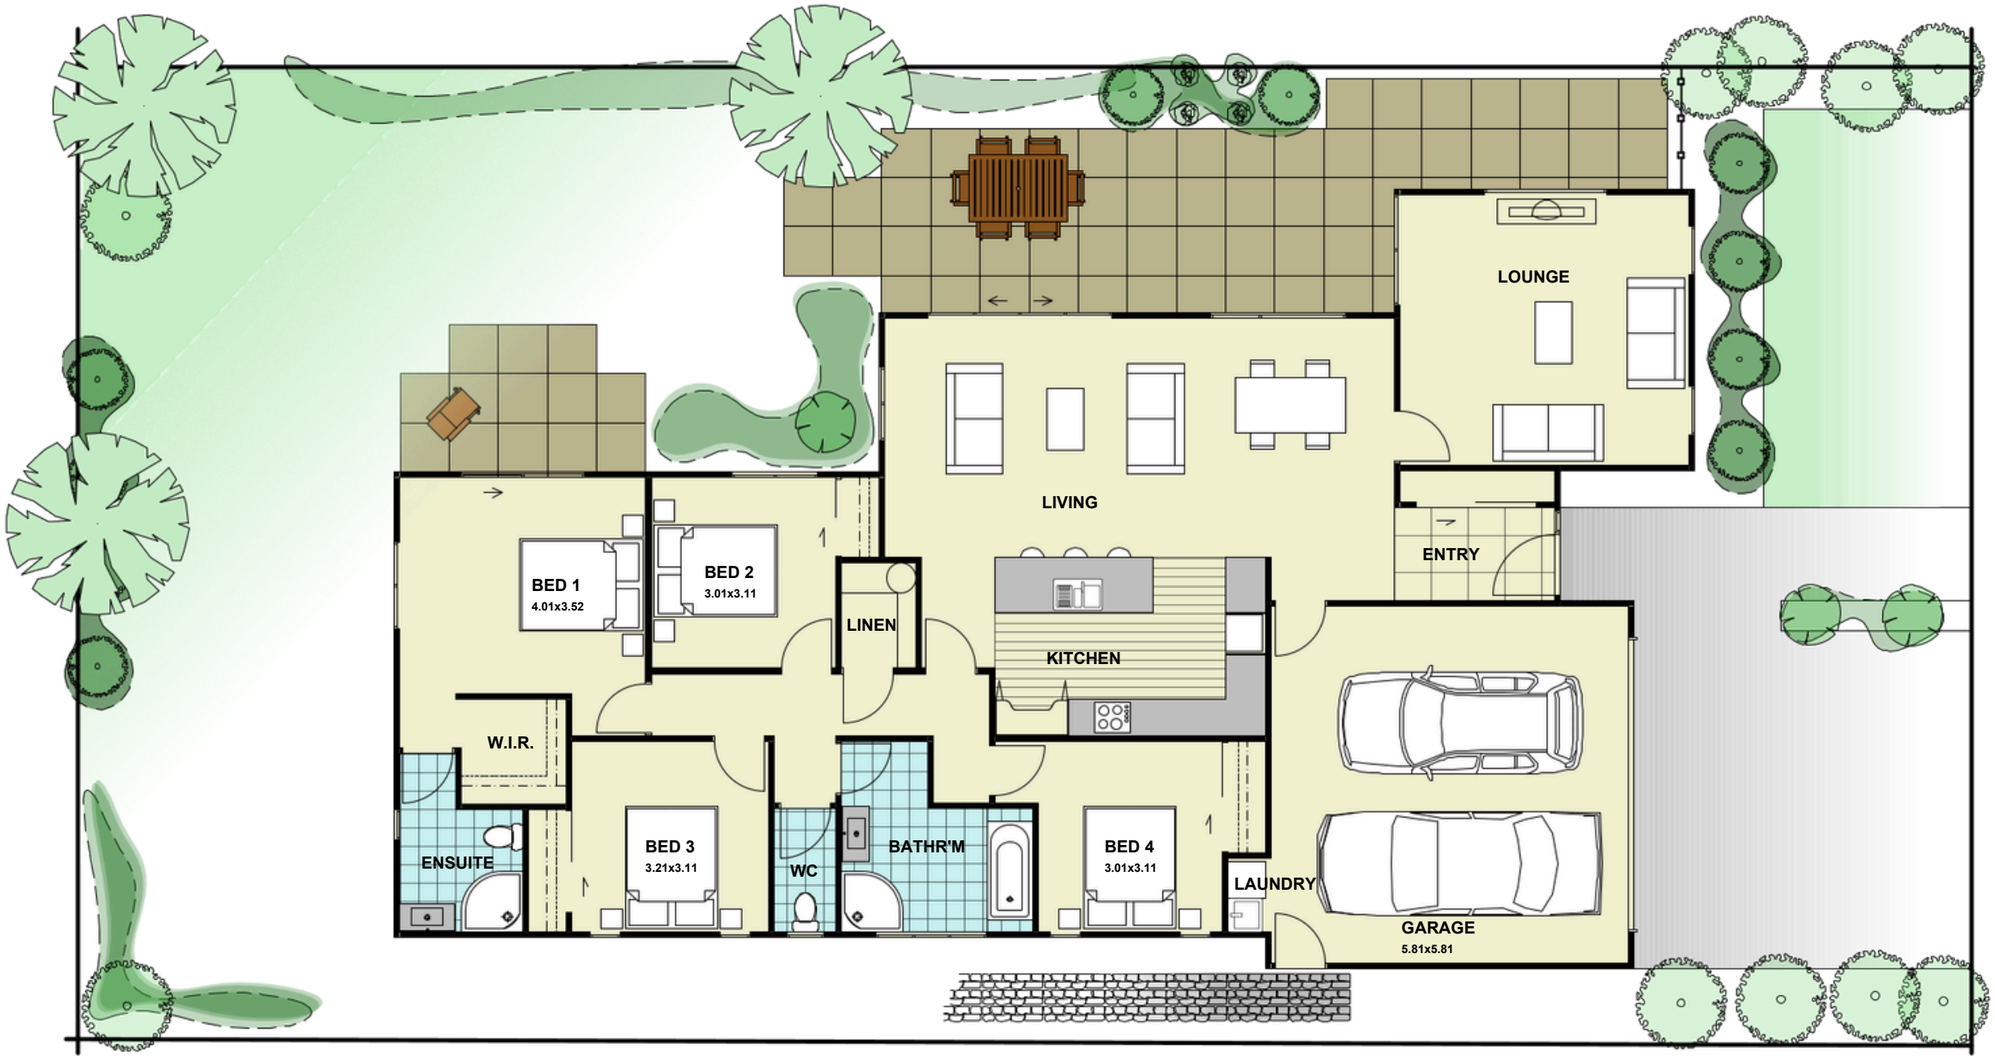

Homes
BY
INSCOPE
BUILDING SERVICES
PXA




NOTE: EXTERIOR DOORS TO LOUNGE CAN BE DELETED TO ALLOW FOR 15,000 WIDE SITE

**Proposed Plan - 198 m²**

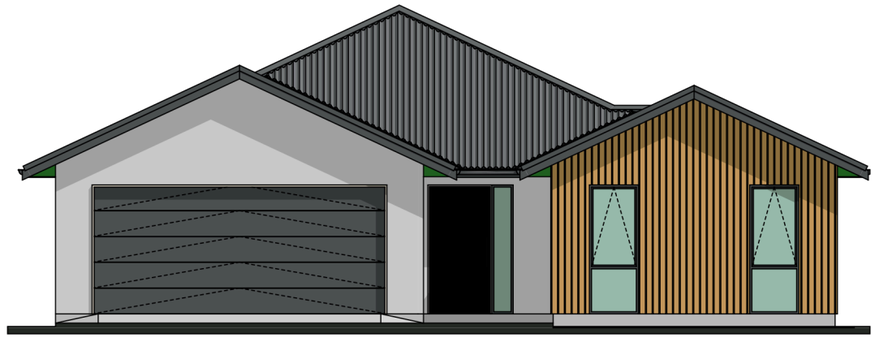
New Zealand Certified Builders Association

NZCB

Halo
10 YEAR RESIDENTIAL GUARANTEE.

Homes BY INSCOPE BUILDING SERVICES

PXA



G1 Elevation 1:100



G2 Elevation 1:100



G3 Elevation 1:100



G4 Elevation 1:100

New Zealand Certified Builders Association

NZCB

Halo

10 YEAR RESIDENTIAL GUARANTEE.

Homes BY INSCOPE BUILDING SERVICES

PXA