



Homes
BY
INSCOPE
BUILDING SERVICES
PXA

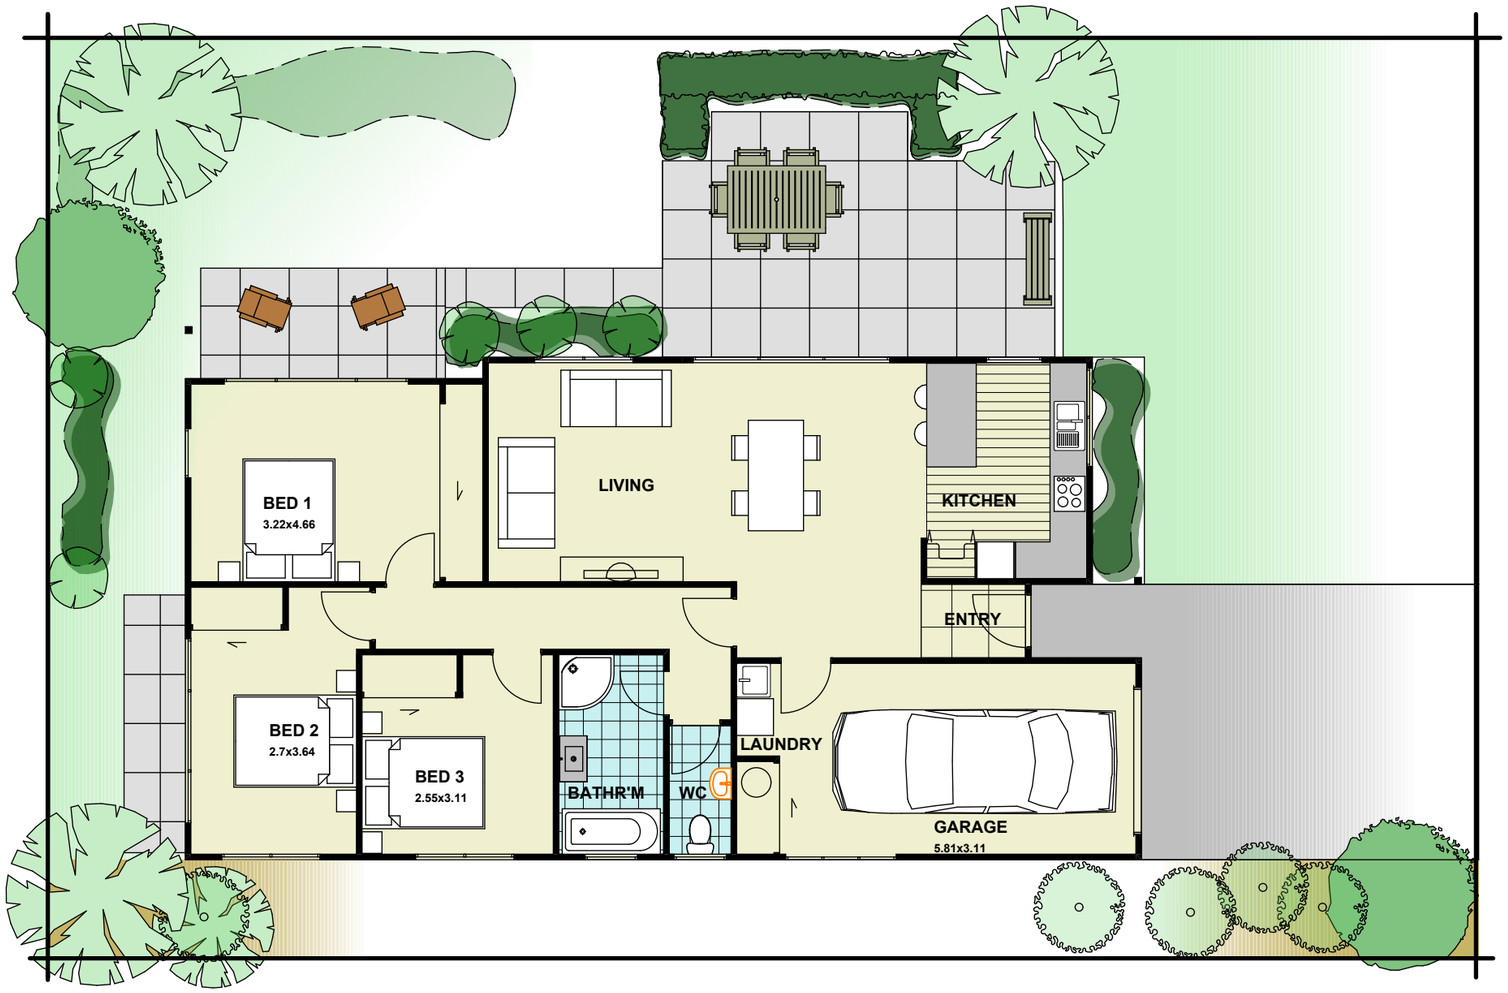


Proposed Plan - 120 m²

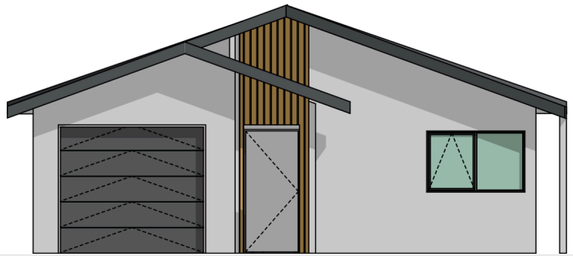


H1 Elevation 1:100

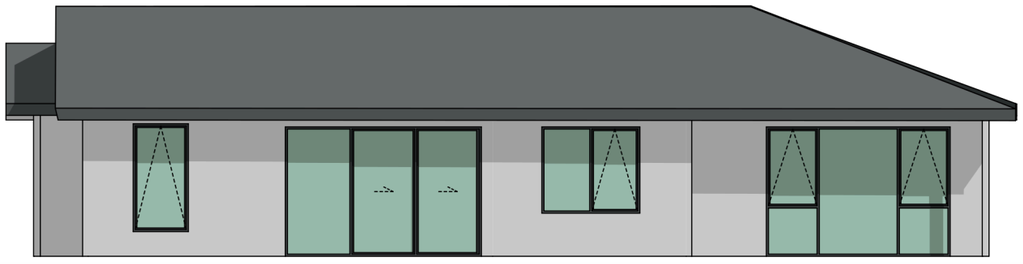

H2 Elevation 1:100

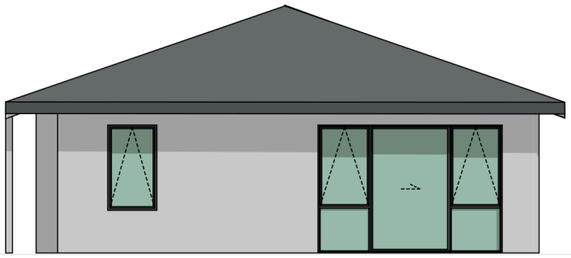

H3 Elevation 1:100

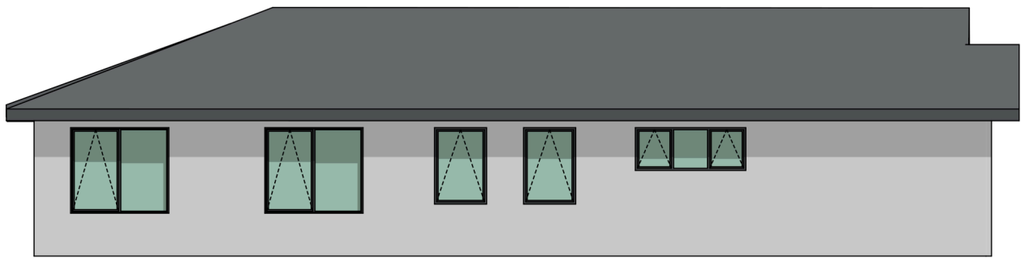

H4 Elevation 1:100

New Zealand Certified Builders Association

NZCB

Halo

10 YEAR RESIDENTIAL GUARANTEE.

Homes BY INSCOPE BUILDING SERVICES

PXA