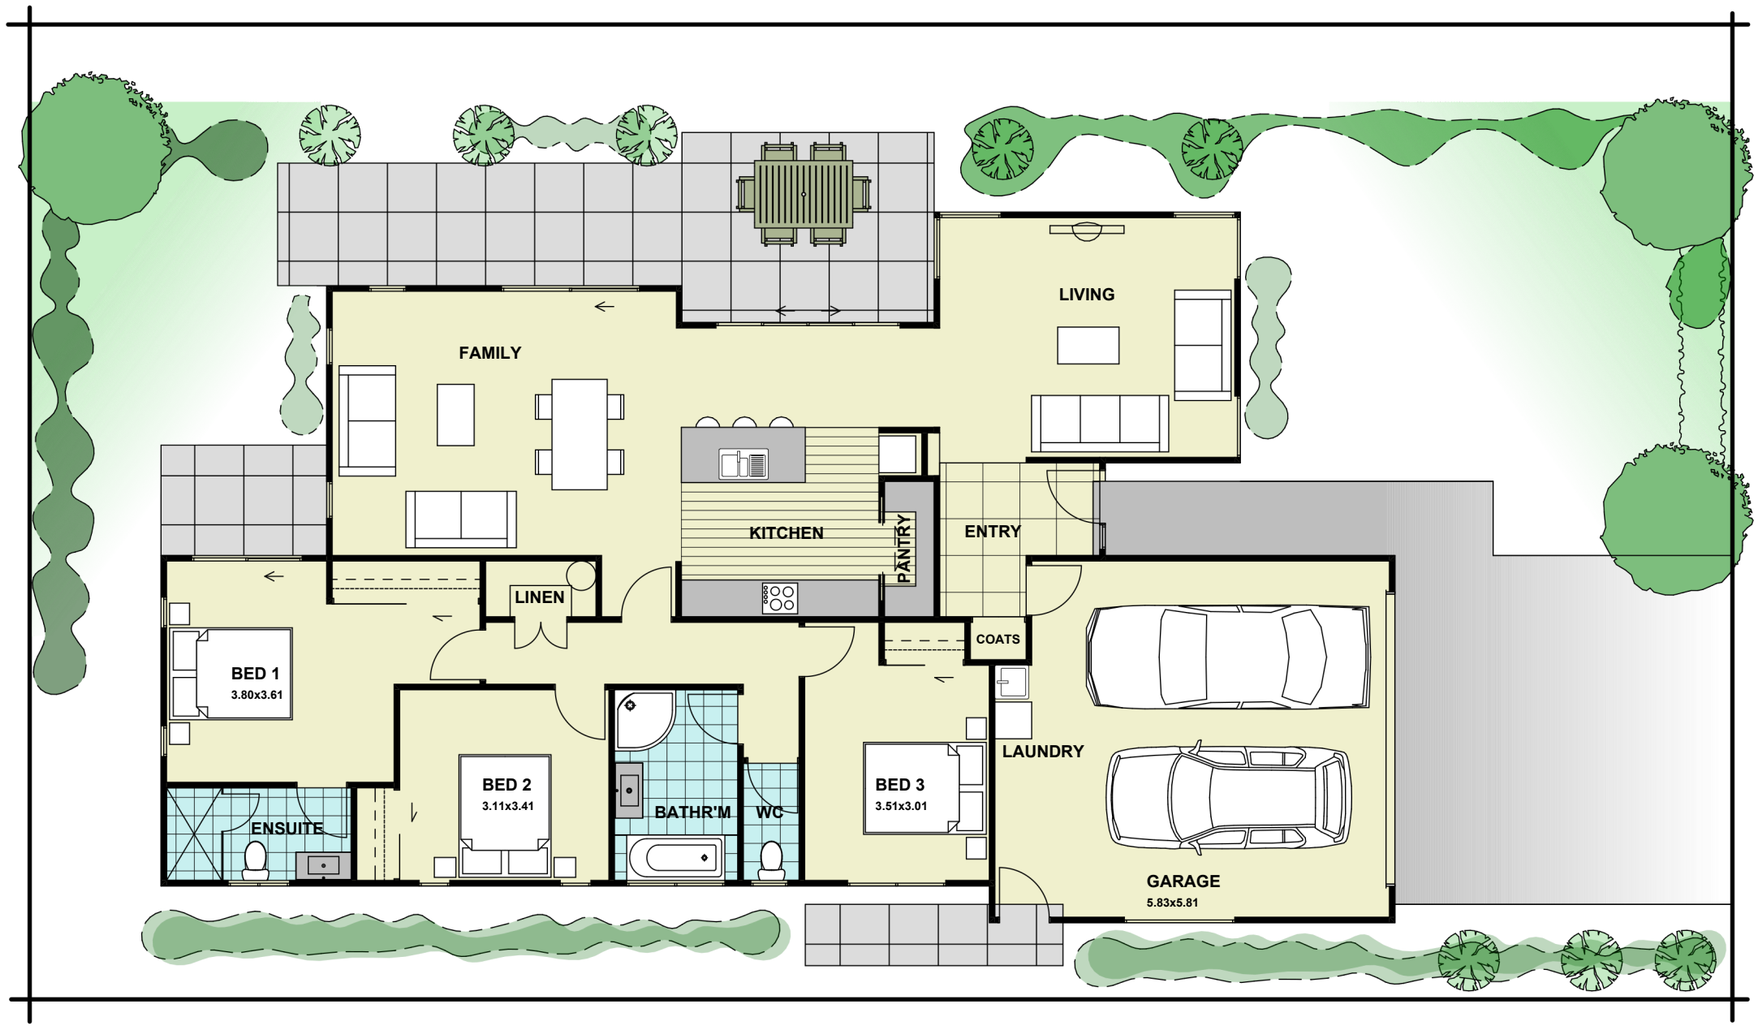

Homes BY
INSCOPE
BUILDING SERVICES
PXA


FAMILY
LIVING
KITCHEN
PANTRY
ENTRY
LINEN
COATS
BED 1
3.80x3.61
BED 2
3.11x3.41
BATHR'M
WC
BED 3
3.51x3.01
LAUNDRY
ENSUITE
GARAGE
5.83x5.81

-



A1 Elevation 1:100



A2 Elevation 1:100



A3 Elevation 1:100



A4 Elevation 1:100

New Zealand Certified Builders Association NZCB

Halo 10 YEAR RESIDENTIAL GUARANTEE.

Homes BY INSCOPE BUILDING SERVICES

PXA