



Homes
BY
INSCOPE
BUILDING SERVICES
PXA

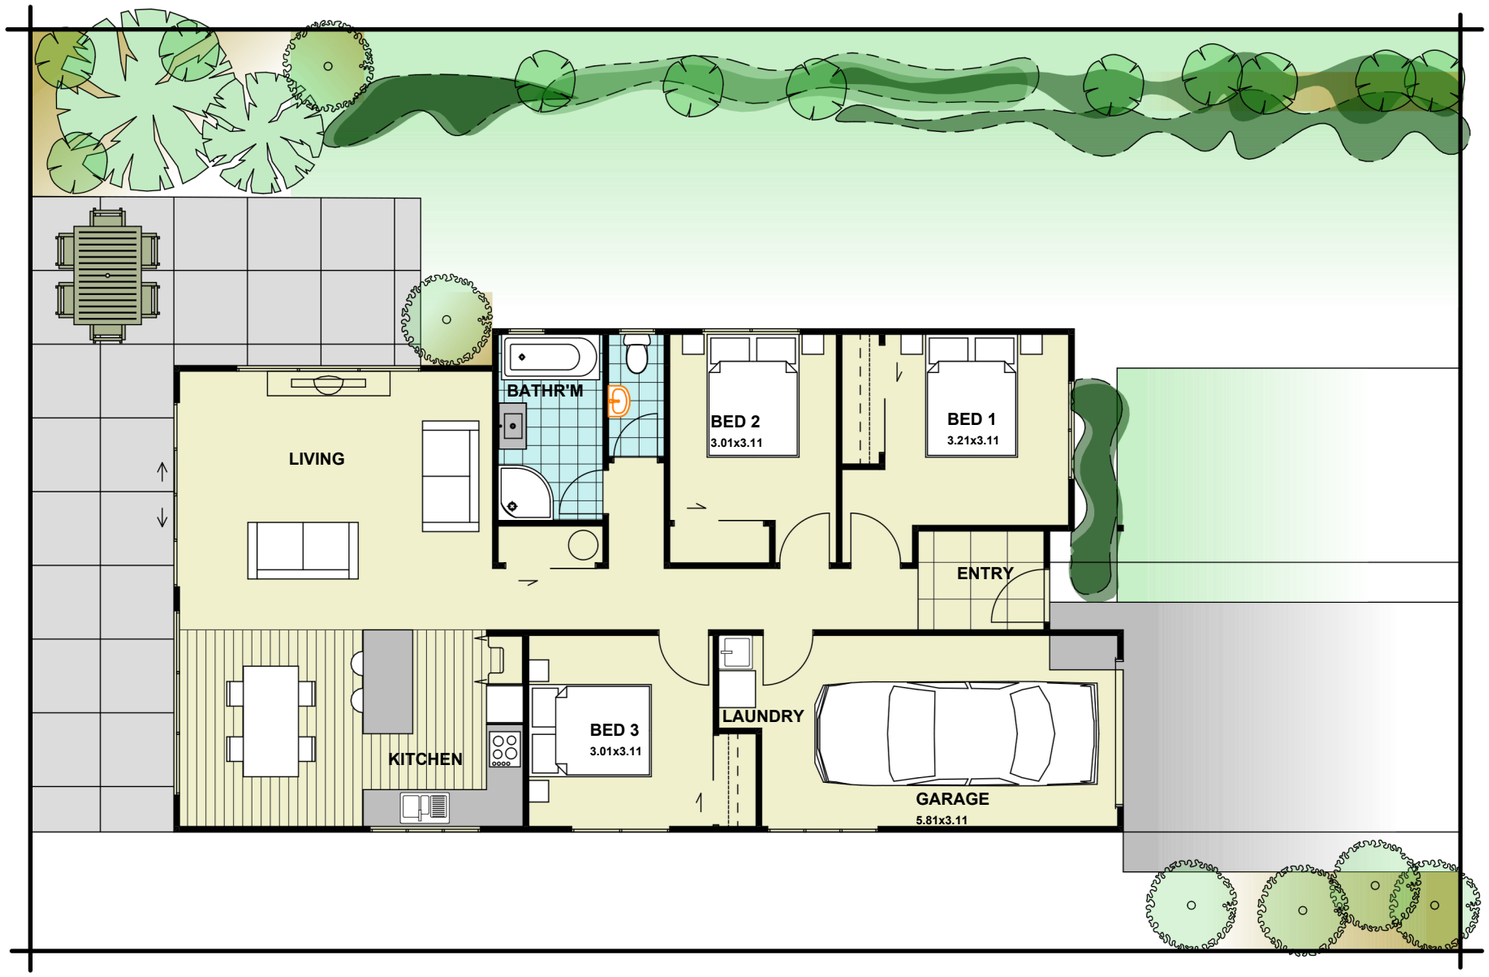


Proposed Plan - 120 m²

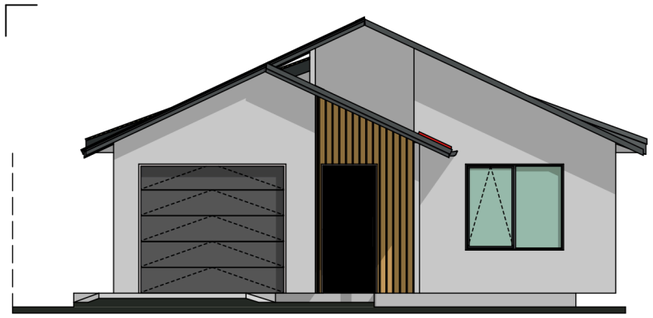


F1 Elevation 1:100

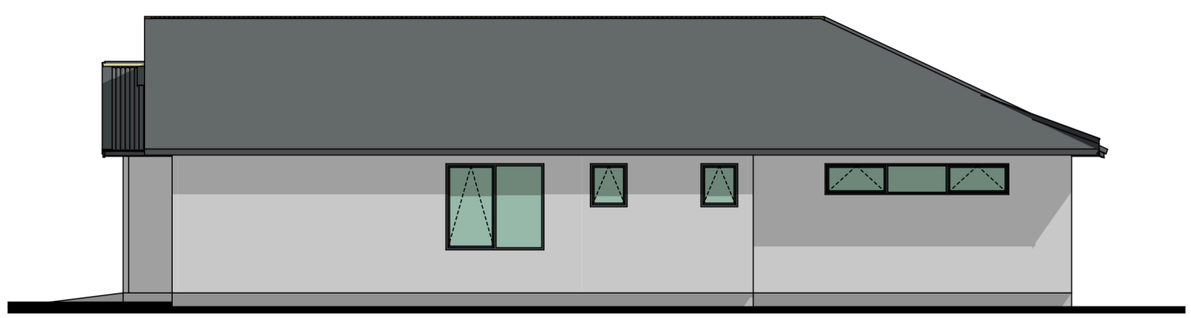

F2 Elevation 1:100

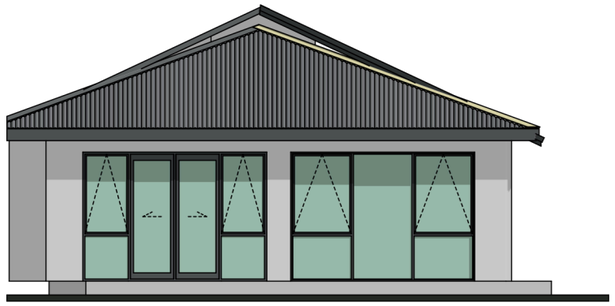

F3 Elevation 1:100

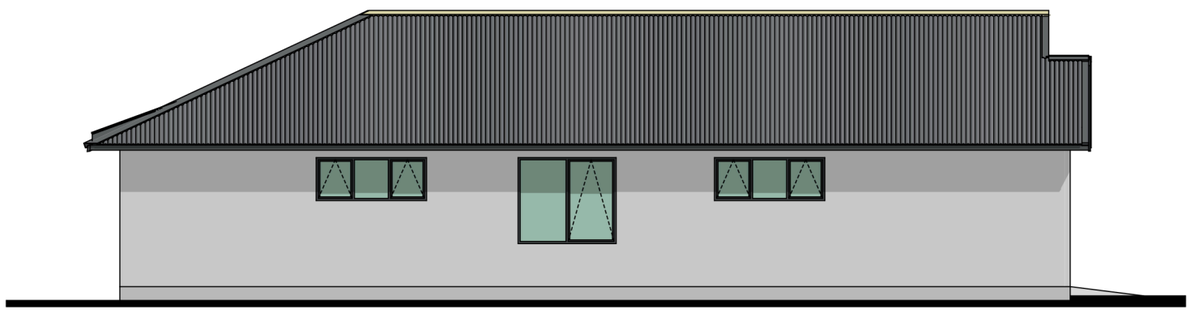

F4 Elevation 1:100

New Zealand Certified Builders Association NZCB

Halo 10 YEAR RESIDENTIAL GUARANTEE.

Homes BY INSCOPE BUILDING SERVICES

PXA